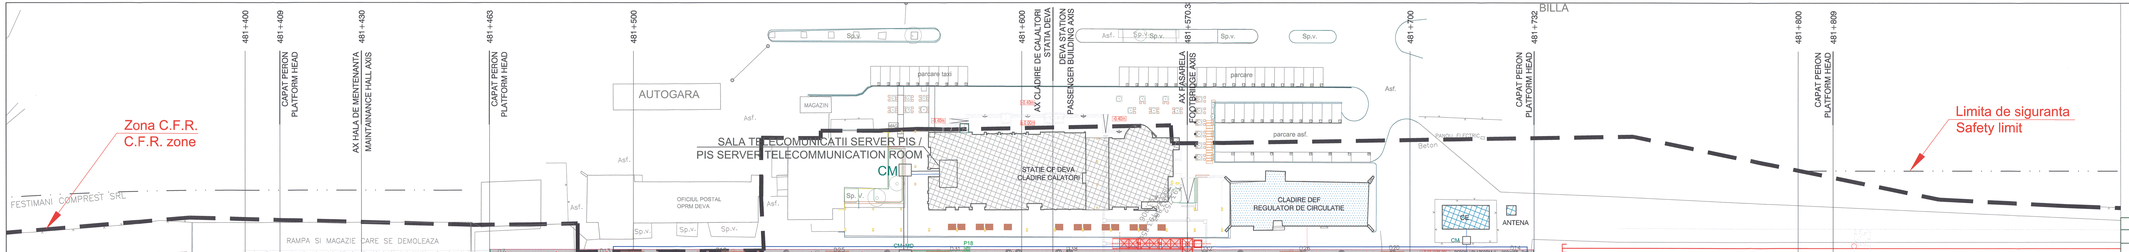

LEGENDA/LEGEND

- Axa 1.1 existent / Axis of the existing railway line
- Axa 1.1 proiectat / Designed railway axis
- Contur de cale existent / Existing turnout
- Contur de cale modificat / Modified turnout
- Linii c.f. proiectate / Designed railway lines
- Marcarea de cale proiectata / Designed turnout
- Marca de siguranta proiectata / Designed clearance point
- km 1+000 / km 1+100 — Km longitudinal cu cerc de culoare / Linear km with inspection pits
- Sant de balon / Turnaround ditch
- Bordura de retea / Beadroadway
- Drum de intretinere proiectat / Designed maintenance road
- Amprita CFR / CFR Territory
- Zona CFR / CFR Zone
- Limita de siguranta / Bitty limit
- Stalp linie de contact / Designed pole line contact

Indice Index	Data Date	Descriere Description	Semnatura Signature	Semnatura Signature	Semnatura Signature	Semnatura Signature
E						
D						
C						
B						
A						

Modificare / Revision

European Investment Bank

MINISTERUL TRANSPORTURILOR

BENEFICIAR / BENEFICIARY:

COMPANIA NAȚIONALĂ DE CĂI FERATE "CFR" SA

PROIECTANT / DESIGNER: PÖYRY

			Data / Date	Semnatura Signature
Aprobat Approved	Sef de echipa Team leader	C. Teodorescu	01.2013	
Verificat Checked	Expert Cheie Key Expert	R. Trommer	01.2013	
Subcontractant / Subcontractor		MOTOP		
Aprobat Approved	Adjunct Sef de echipa Deputy Team leader	A.M. Baicu	01.2013	
Proiectat Designed	Inginer Engineer	A. Petcu	01.2013	

LEGENDĂ / LEGEND

	SALA TELECOMUNICATII SERVER PIS / PIS SERVER TELECOMUNICATION ROOM
	DIFUZOR DUBLU / DOUBLE-HORN LOUDSPEAKER
	MUFĂ DIFUZOR / SPEAKER CONNECTION
	CABLU DIFUZOR 4x2,5 / SPEAKER WIRE type 4x2,5
	CABLU ENERGIA/ALIMENTARE CUPRU 3x2,5 / COPPER CABLE type 3x2,5 for POWER SUPPLY
	CONTAINER / SHELTER
	CABLU INTERURBAN 7x4x1,2 COPPER CABLE 7x4x1,2 FOR PIS
CM	CAMERETA/CAMERETA / MAN HOLE/ MANHOLE
CM+MD	CAMERETA + MUFA DERIVATIE / MANHOLE+JUNCTION SLEEVE
	ELEVĂ METALICĂ PROTECȚIE CABLU INTERURBAN / PROJECTED PIPE FOR PUBLIC INFORMATION SISTEM
	PANOU INFORMARE PUBLIC CĂLĂTORI / PUBLIC INFORMATION PANNEL

Proiectat în / Project in: STEREO 70

Proiectat de / Designed by: CTCF

Desenat de / Drawn by: CTCF

Verificat de / Checked by: CTCF

Aprobat de / Approved by: CTCF

Proiectant / Designer: CTCF

Proiectant de specialitate / Specialist designer: CTCF

Data / Date: 01.2013

Semnatura / Signature

"Reabilitarea linie c.f. Frontiera - Curtici - Simeria, parte componentă a coridorului IV Pan - European pentru circulația trenurilor cu viteză maximă de 160 km/h"
Tronsonul 3 : Gurasada - Simeria
"Rehabilitation of the Frontiera - Curtici - Simeria railway line, component Part of the IV Pan - European Corridor for the Trains Circulation with maximum speed of 160 km/h"
Section 3 : Gurasada - Simeria

Proiect Nr 3531.1.1

Faza / Phase: PTh +CS / TD + TS

Denumire desen / Drawing Title :

Echipamente TC pentru informare public calator Statia Deva / PIS equipments for Deva station Layout Plan km 481+600

Scara / Scale	Revizia / Revision	Cod desen / Drawing Code	Nr / No
-		PT.03.04.26.TC.101	01/02