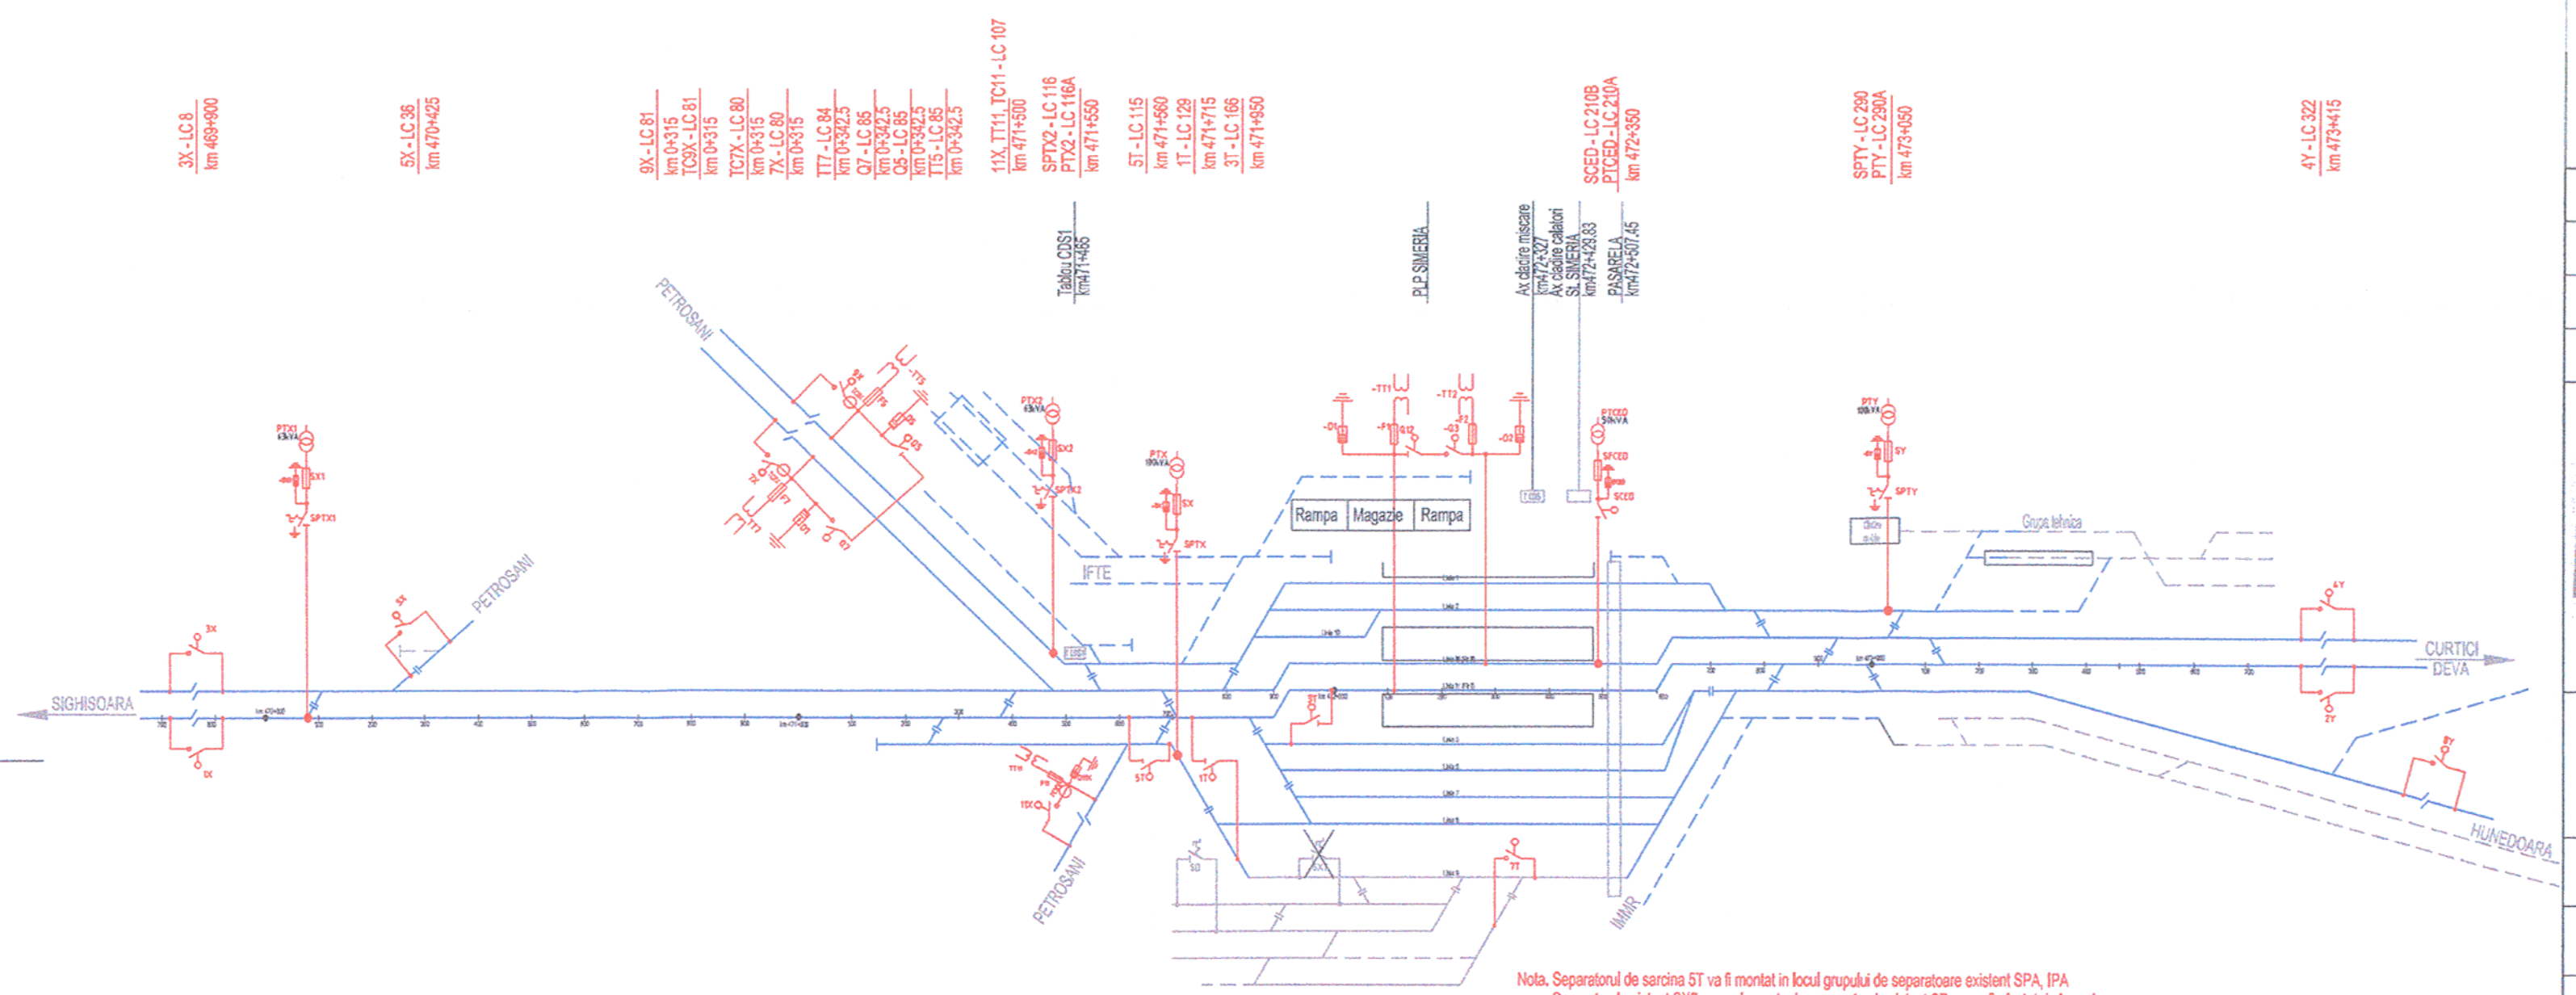

Nota. Separatorul de sarcina 5T va fi montat in locul grupului de separatoare existent SPA, IPA
Separatorul existent SX7 se va demonta, iar separatorul existent SD nu va fi afectat de lucrari.

LEGENDĂ / LEGEND

- 2Y — Separator de sarcină / Switch disconnector
- 1X — Separator acționat electric / Motor operated disconnector
- -Q12 — Separator acționat manual / Manuel operated disconnector
- -Dx — Descărcător cu ZnO / ZnO surge arrester
- -Fx — Siguranță fuzibilă de înaltă tensiune / High voltage fuse
- -Tx — Transformator de putere / Power transformer
- -TTx — Transformator de tensiune / Voltage transformer
- nK — Cutie de distribuție / Distribution box

- Linii noi electrificate – Electrified new lines
- Linii noi neelectrificate – Unelectrified new lines
- Linii existente electrificate – Electrified existing lines
- Linii existente neelectrificate – Unelectrified existing lines

Verificator / Expert Checker / Expert	Cerinta Requirement	Semnatura Signature	Referat / Expertiza Report / Expertise

European Investment Bank

MINISTERUL TRANSPORTURILOR

BENEFICIAR / BENEFICIARY :

COMPANIA NAȚIONALĂ DE CĂI FERATE "CFR" SA

PROIECTANT / DESIGNER: PÖYRY			Data Date	Semnatura Signature
Aprobat Approved	Sef de echipa Team leader	C. Teodorescu	01.2013	
Verificat Checked	Expert Cheie Key Expert	D. Stanescu	01.2013	
Subcontractant / Subcontractor VIOTOP				
Aprobat Approved	Adjunct Sef de echipa Deputy Team leader	A.M. Baicu	01.2013	
Proiectat Designed	Inginer Engineer	M. Golea	01.2013	

"Reabilitarea liniei c.f. Frontieră - Curtici - Simeria, parte componentă a coridorului IV Pan - European pentru circulația trenurilor cu viteză maximă de 160 km/h"
Tronsonul 3 : Gurasada - Simeria
"Rehabilitation of the Railway Line Border - Curtici - Simeria, component Part of the IV Pan - European Corridor for the Trains Circulation with maximum speed of 160 km/h"
Section 3 : Gurasada - Simeria

Project 9i 35311.1

Faza / Phase: PTH+CS / TD+TS

Denumire desen / Drawing name:

SIMERIA - Schema de sectionare si alimentare / Sectioning and supply diagram

Scara / Scale	Revizia / Revision	Cod desen / Drawing Code	Nr / No
1:1000	1/16.05.2013	PT.03.05.28.EA.001	01/03