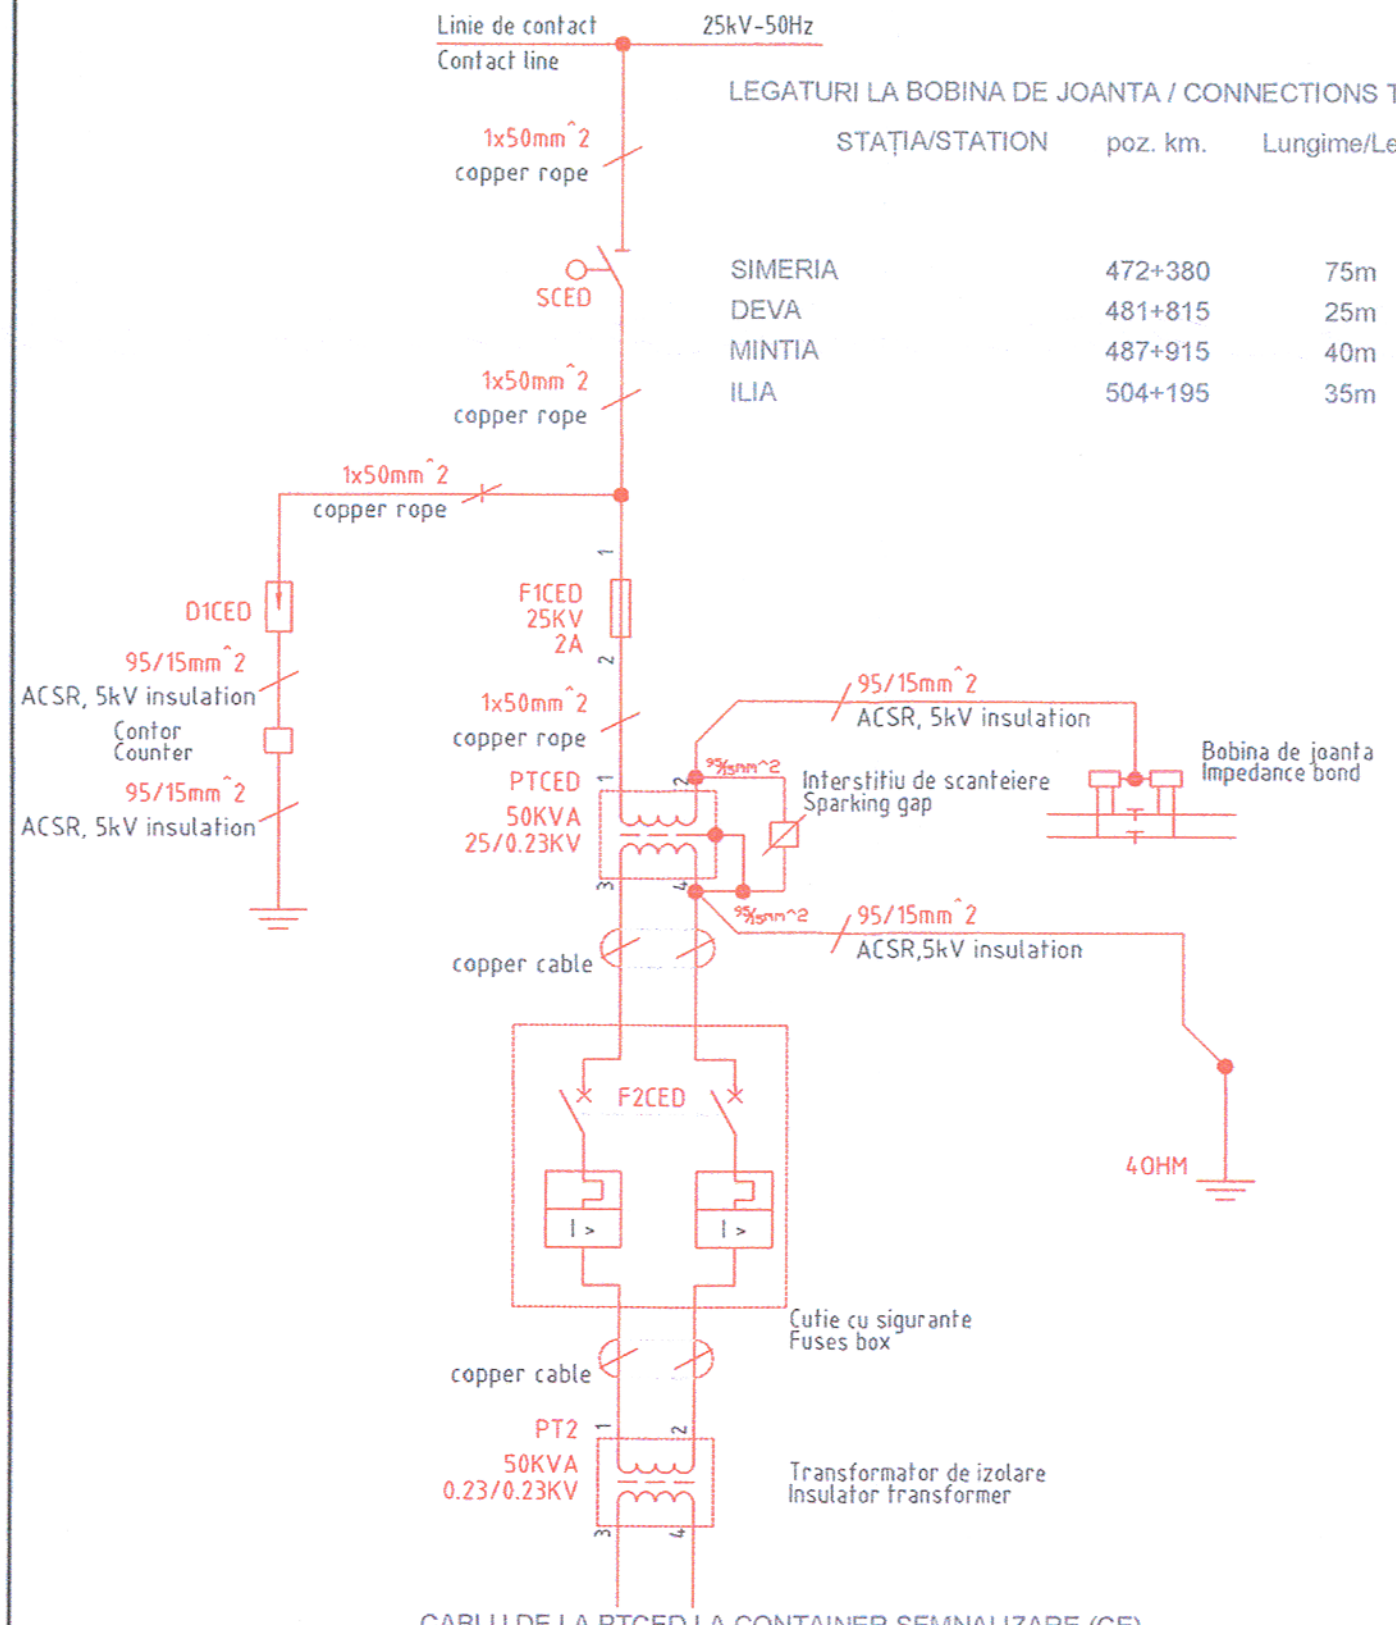

LEGATURI LA BOBINA DE JOANTA / CONNECTIONS TO IMPEDANCE BOND

STAȚIA/STATION	poz. km.	Lungime/Length
SIMERIA	472+380	75m
DEVA	481+815	25m
MINTIA	487+915	40m
ILIA	504+195	35m

CABLU DE LA PTCED LA CONTAINER SEMNALIZARE (CE)

STAȚIA/STATION		
SIMERIA	CYAbY 2x95mm²	45m
DEVA	CYAbY 2x150mm²	150m
MINTIA	CYAbY 2x120mm²	130m
ILIA	CYAbY 2x120mm²	120m

Verificator / Expert Checker / Expert	Cerinta Requirement	Semnatura Signature	Referat / Expertiza Report / Expertise
European Investment Bank	MINISTERUL TRANSPORTURILOR BENEFICIAR / BENEFICIARY : COMPANIA NAȚIONALĂ DE CĂI FERATE "CFR" SA		

PROIECTANT / DESIGNER: PÖYRY			Data Date	Semnatura Signature
Aprobat Approved	Sef de echipa Team leader	C. Teodorescu	01.2013	
Verificat Checked	Expert Cheie Key Expert	D. Stanescu	01.2013	
Subcontractant / Subcontractor VIOTOP				
Aprobat Approved	Adjunct Sef de echipa Deputy Team leader	A.M. Baicu	01.2013	
Proiectat Designed	Inginer Engineer	M. Golea	01.2013	

"Reabilitarea liniei c.f. Frontieră - Curtici - Simeria, parte componentă a coridorului IV Pan - European pentru circulația trenurilor cu viteză maximă de 160 km/h"
Tronsonul 3 : Gurasada - Simeria
"Rehabilitation of the Railway Line Border - Curtici - Simeria, component Part of the IV Pan - European Corridor for the Trains Circulation with maximum speed of 160 km/h"
Section 3 : Gurasada - Simeria

Project 9i
35311.1

Faza / Phase:
PTH+CS / TD+TS

Denumire desen / Drawing name:

Schemă monofilară post transformare instalații CED
Sigle line diagram for CED installation transformer posts

Scara / Scale	Revizia / Revision	Cod desen / Drawing Code	Nr / No
- / -	1/16.05.2013	PT.03.05.00.EA.003a	01/01

420x297