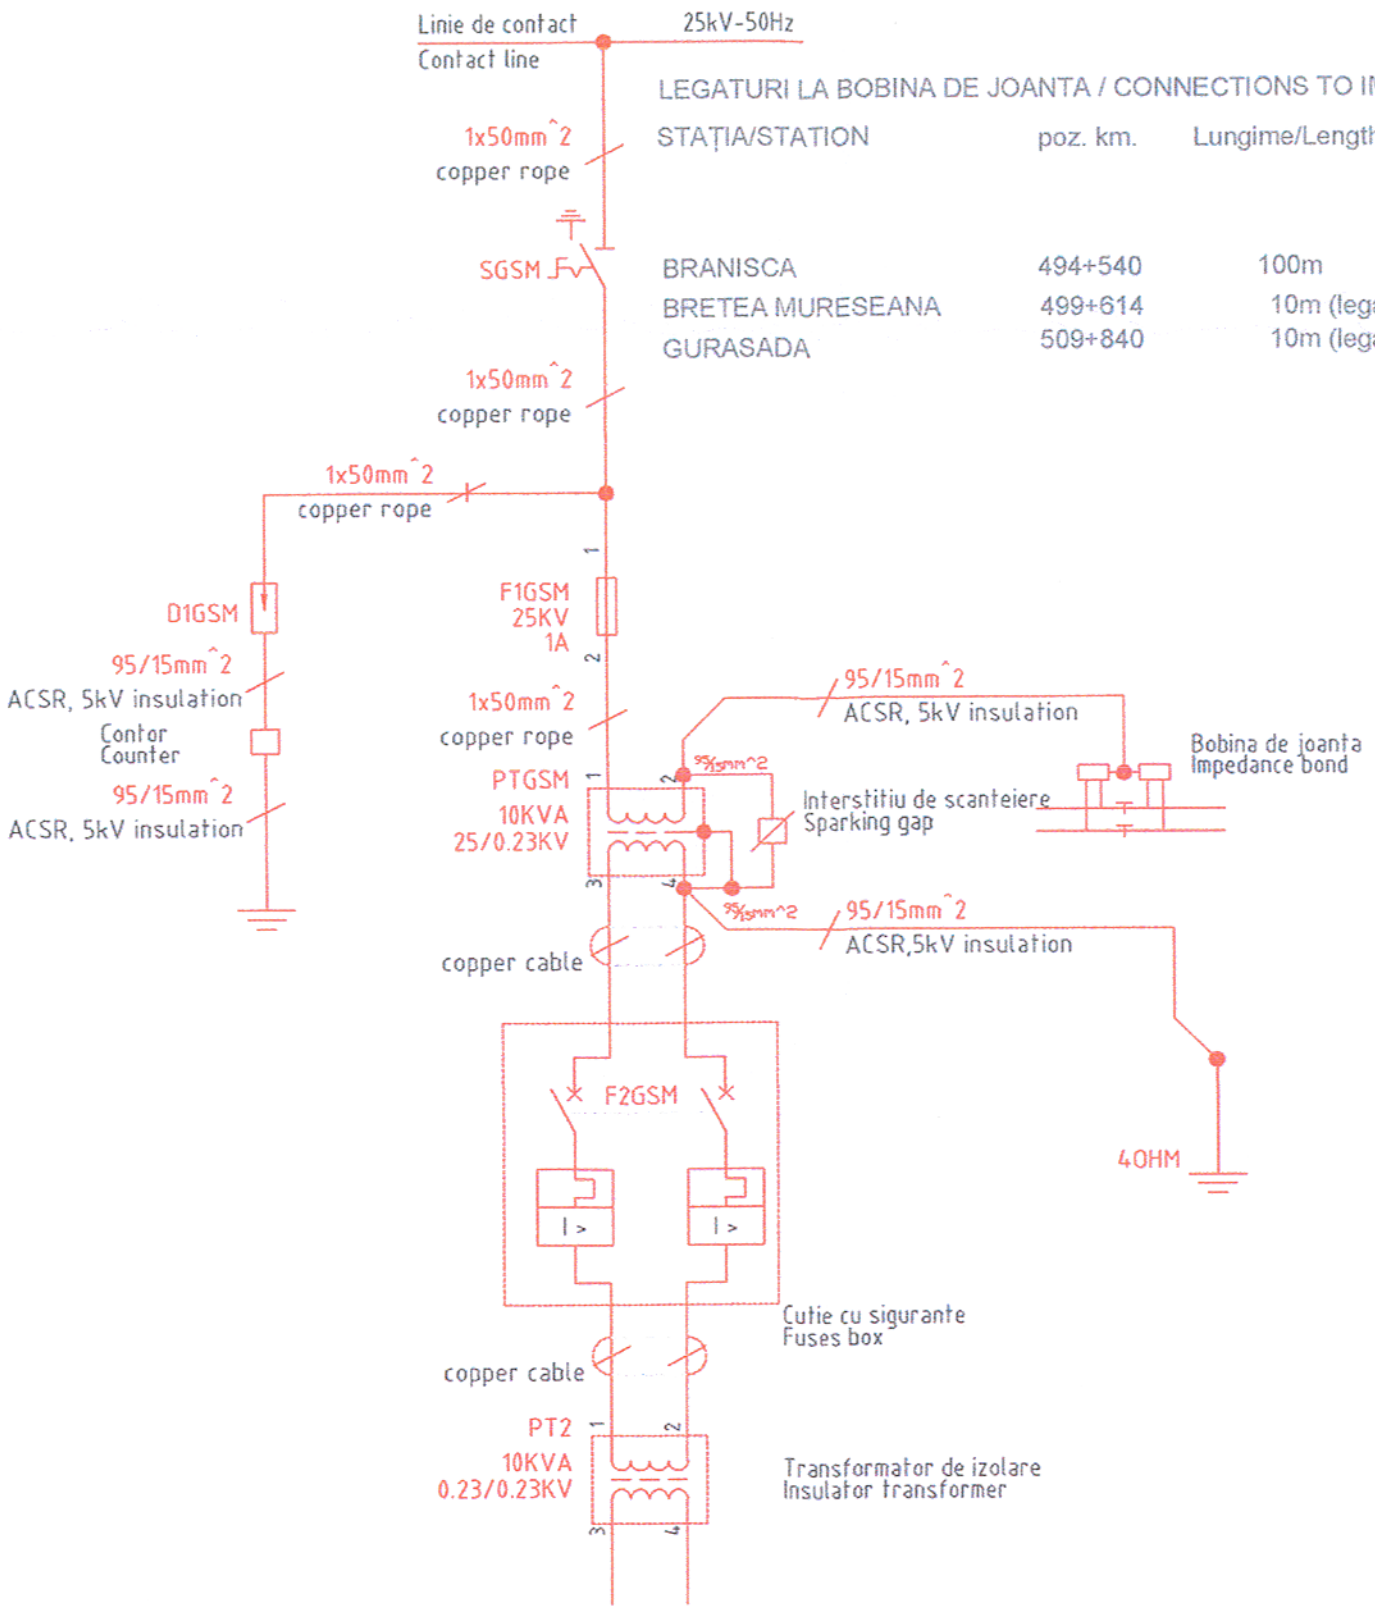

LEGATURI LA BOBINA DE JOANTA / CONNECTIONS TO IMPEDANCE BOND

STAȚIA/STATION	poz. km.	Lungime/Length
BRANISCA	494+540	100m
BRETEA MURESEANA	499+614	10m (legatura la sina)
GURASADA	509+840	10m (legatura la sina)

CABLU DE LA PTGSM LA INSTALATIILE GSM

STAȚIA/STATION		
BRANISCA	CYAbY 2x16mm²	38m
BRETEA MURESEANA	CYAbY 2x16mm²	56m
GURASADA	CYAbY 2x16mm²	40m

Verificator / Expert Checker / Expert	Cerinta Requirement	Semnatura Signature	Referat / Expertiza Report / Expertise
European Investment Bank	MINISTERUL TRANSPORTURILOR BENEFICIAR / BENEFICIARY : CFR COMPANIA NAȚIONALĂ DE CĂI FERATE "CFR" SA		

PROIECTANT / DESIGNER: PÖYRY			Data Date	Semnatura Signature
Aprobat Approved	Sef de echipa Team leader	C. Teodorescu	01.2013	
Verificat Checked	Expert Cheie Key Expert	D. Stanescu	01.2013	
Subcontractant / Subcontractor VIOTOP				
Aprobat Approved	Adjunct Sef de echipa Deputy Team leader	A.M. Baicu	01.2013	
Proiectat Designed	Inginer Engineer	M. Golea	01.2013	

"Reabilitarea liniei c.f. Frontieră - Curtici - Simeria, parte componentă a coridorului IV Pan - European pentru circulația trenurilor cu viteză maximă de 160 km/h"
Tronsonul 3 : Gurasada - Simeria
"Rehabilitation of the Railway Line Border - Curtici - Simeria, component Part of the IV Pan - European Corridor for the Trains Circulation with maximum speed of 160 km/h"
Section 3 : Gurasada - Simeria

Project 9i
35311.1

Faza / Phase:
PTH+CS / TD+TS

Denumire desen / Drawing name:

Schemă monofilară post transformare instalații GSM
Sigle line diagram for GSM installation transformer posts

Scara / Scale	Revizia / Revision	Cod desen / Drawing Code	Nr / No
1:1000	1/16.05.2013	PT.03.05.00.EA.003b	01/01

420x297