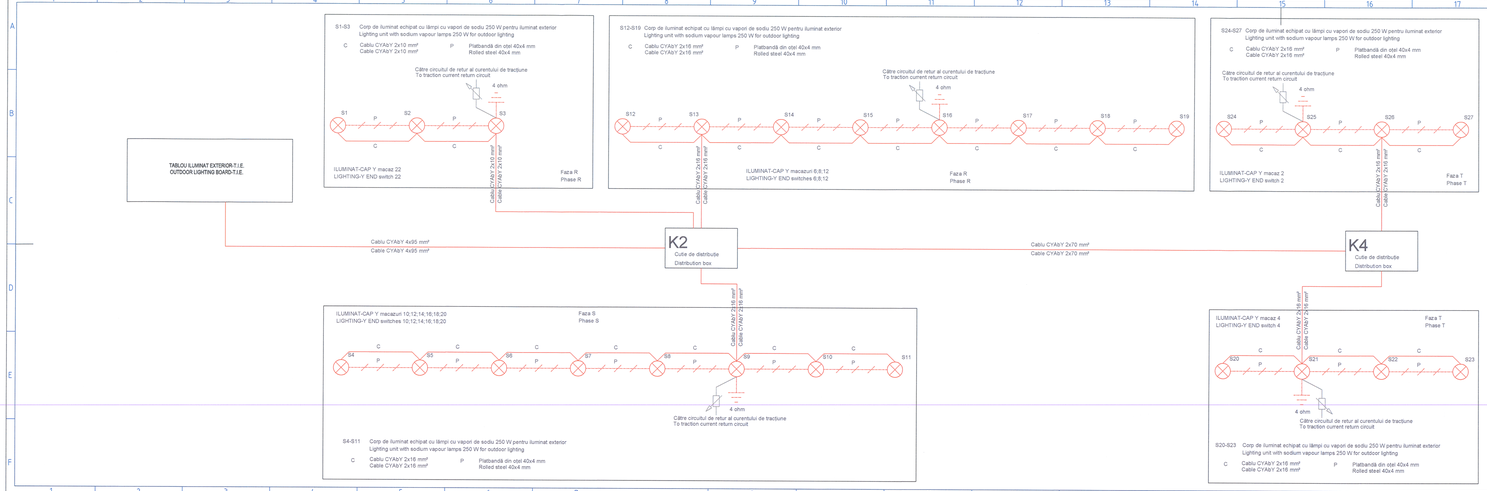

JURNAL DE CABLURI
CABLE LIST

Nr. No	De la From	La To	Tip Type	ID	Lungime Length [m]	Descriere Description
1	Cladire miscare	K1	CYABY 4x95 mm²	WX1	460	alimentare iluminat macazuri cap X / lighting power-supply for X end switches
2	Cladire miscare	K2	CYABY 4x95 mm²	WY1	620	alimentare iluminat macazuri cap Y / lighting power-supply for Y end switches
3	K1	13;17	CYABY 2x2.5 mm²	WX2	75	alimentare iluminat macazuri 13;17 / lighting power-supply for 13;17 switches
4	K1	15;19	CYABY 2x10 mm²	WX3	160	alimentare iluminat macazuri 15;19 / lighting power-supply for 15;19 switches
5	K1	21;23;25	CYABY 2x25 mm²	WX4	250	alimentare iluminat macazuri 21;23;25 / lighting power-supply for 21;23;25 switches
6	K1	K3	CYABY 3x95 mm²	WX5	660	alimentare iluminat macazuri cap X / lighting power-supply for X end switches
7	K3	1	CYABY 2x16 mm²	WX6	210	alimentare iluminat macaz 1 / lighting power-supply for 1 switch
8	K3	3;5;7	CYABY 2x16 mm²	WX7	140	alimentare iluminat macazuri 3;5;7 / lighting power-supply for 3;5;7 switches
9	K3	9;11	CYABY 2x25 mm²	WX8	150	alimentare iluminat macazuri 9;11 / lighting power-supply for 9;11 switches
10	K2	22	CYABY 2x10 mm²	WY2	260	alimentare iluminat macaz 22 / lighting power-supply for 22 switch
11	K2	6;8;12	CYABY 2x16 mm²	WY3	200	alimentare iluminat macazuri 6;8;12 / lighting power-supply for 6;8;12 switches
12	K2	10;12;14;16;18;20	CYABY 2x16 mm²	WY4	160	alimentare iluminat macazuri 10;12;14;16;18;20 / lighting power-supply for 10;12;14;16;18;20 switches
13	K2	K4	CYABY 2x70 mm²	WY5	640	alimentare iluminat macazuri cap Y / lighting power-supply for Y end switches
14	K4	2	CYABY 2x16 mm²	WY6	100	alimentare iluminat macaz 2 / lighting power-supply for 2 switch
15	K4	4	CYABY 2x16 mm²	WY7	110	alimentare iluminat macaz 4 / lighting power-supply for 4 switch

LEGENDĂ:
LEGEND:

Priză de pământ 4 ohm
Earth plate 4 ohm

Intersiții de scânteiere
Sparking gap

NOTĂ:
NOTE:

Intersiții de scânteiere și legăturile aferente la circuitul de retur al curentului de tracțiune sunt prevăzute în proiectul de protecție
Sparking gap and its connections at traction current return circuit are shown in protection design

SALCVICI S. MARIUS
ROMÂNIA
INGINER
MINISTERUL TRANSPORTURILOR
NR. 1604

Verificator / Expert Checker / Expert	Cerința Requirement	Semnatura Signature	Referat / Expertiza Report / Expertise

European Investment Bank

MINISTERUL TRANSPORTURILOR

BENEFICIAR / BENEFICIARY :

CFR

COMPANIA NAȚIONALĂ DE CĂI FERATE "CFR" SA

PROIECTANT / DESIGNER: PÖYRY

			Data Date	Semnatura Signature
Aprobat Approved	Sef de echipa Team leader	C. Teodorescu	01.2013	
Verificat Checked	Expert Cheie Key Expert	D. Stanescu	01.2013	

Subcontractant / Subcontractor: MOTOP

Aprobat Approved	Adjunct Sef de echipa Deputy Team leader	A.M. Baicu	01.2013
Proiectat Designed	Inginer Engineer	M. Golea	01.2013

"Reabilitarea liniei c.f. Frontier à - Curtici - Simeria, parte componentă a coridorului IV Pan - European pentru circula ția trenurilor cu viteză maximă de 160 km/h"
Troseonul 3 : Gurasada - Simeria

"Rehabilitation of the Railway Line Border - Curtici - Simeria, component Part of the IV Pan - European Corridor for the Trains Circulation with maximum speed of 160 km/h".
Section 3 : Gurasada - Simeria

Project 9i 35311.1

Faza / Phase: PTH+CS / TD+TS

Denumire desen / Drawing name:
DEVA - Schema bloc iluminat exterior / Outdoor lighting block diagram

Scara / Scale	Revizia / Revision	Cod desen / Drawing Code	Nr / No
	1/16.05.2013	PT.03.05.26.IC.002	02/02