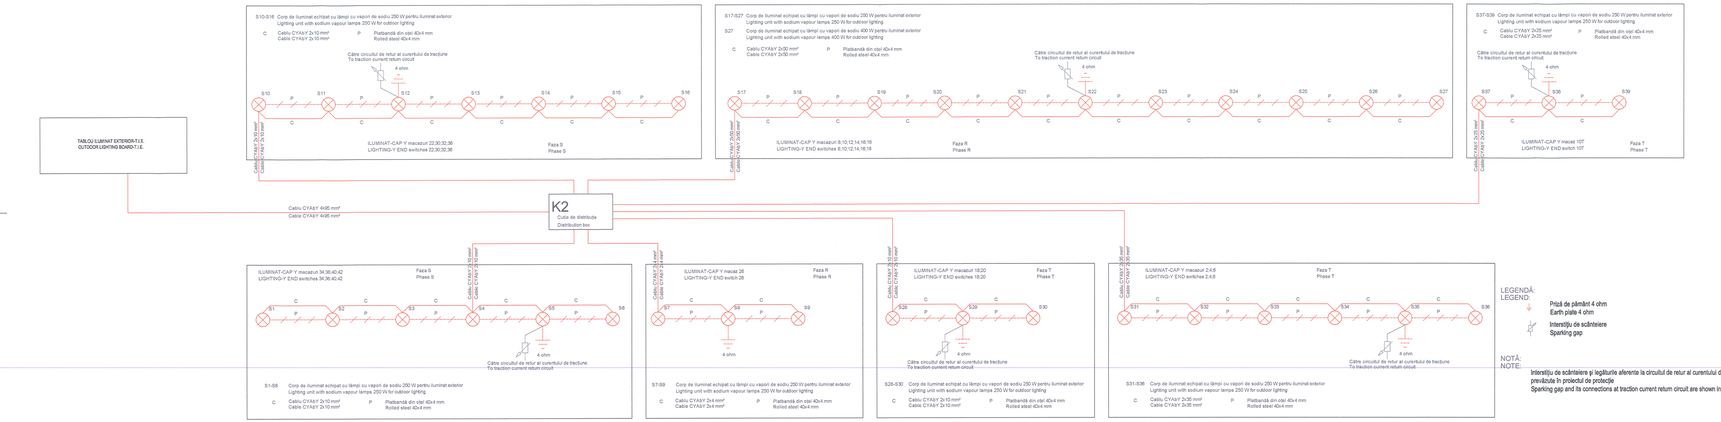

JURNAL DE CABLURI
CABLE LIST

Nr. No	De la From	La To	Tip Type	ID	Lungime Length [m]	Descriere Description
1	Cladire miscare	K1	CYAY 4x150 mm²	WK1	650	alimentare iluminat macazuri cap X / lighting power-supply for X-end switches
2	Cladire miscare	K3	CYAY 4x120 mm²	WK2	2210	alimentare iluminat macazuri cap X / lighting power-supply for X-end switches
3	Cladire miscare	K2	CY/AY 4x95 mm²	WY1	300	alimentare iluminat macazuri cap Y / lighting power-supply for Y-end switches
4	K1	47;53;59;61	CY/AY 2x10 mm²	WK3	160	alimentare iluminat macazuri 47;53;59;61 / lighting power-supply for 47;53;59;61 switches
5	K1	45;51;55	CY/AY 2x10 mm²	WK4	160	alimentare iluminat macazuri 45;51;55 / lighting power-supply for 45;51;55 switches
6	K1	41;43;57;63;65	CY/AY 2x35 mm²	WK5	300	alimentare iluminat macazuri 41;43;57;63;65 / lighting power-supply for 41;43;57;63;65 switches
7	K1	23;25;31;33	CY/AY 2x16 mm²	WK6	250	alimentare iluminat macazuri 23;25;31;33 / lighting power-supply for 23;25;31;33 switches
8	K1	17;19	CY/AY 2x16 mm²	WK7	320	alimentare iluminat macazuri 17;19 / lighting power-supply for 17;19 switches
9	K1	9;11;13;15;21	CY/AY 2x70 mm²	WK8	600	alimentare iluminat macazuri 9;11;13;15;21 / lighting power-supply for 9;11;13;15;21 switches
10	K1	27;29;35	CY/AY 2x25 mm²	WK9	300	alimentare iluminat macazuri 27;29;35 / lighting power-supply for 27;29;35 switches
11	K1	39	CY/AY 2x4 mm²	WK10	110	alimentare iluminat macaz 39 / lighting power-supply for 39 switch
12	K3	1	CY/AY 2x25 mm²	WK11	210	alimentare iluminat macaz 1 / lighting power-supply for 1 switch
13	K3	3;5	CY/AY 2x35 mm²	WK12	200	alimentare iluminat macazuri 3;5 / lighting power-supply for 3;5 switches
14	K3	7	CY/AY 2x10 mm²	WK13	150	alimentare iluminat macaz 7 / lighting power-supply for 7 switch
15	K2	22;30;32;36	CY/AY 2x10 mm²	WY2	150	alimentare iluminat macazuri 22;30;32;36 / lighting power-supply for 22;30;32;36 switches
16	K2	8;10;12;14;16;18	CY/AY 2x50 mm²	WY3	480	alimentare iluminat macazuri 8;10;12;14;16;18 / lighting power-supply for 8;10;12;14;16;18 switches
17	K2	34;38;40;42	CY/AY 2x10 mm²	WY4	150	alimentare iluminat macazuri 34;38;40;42 / lighting power-supply for 34;38;40;42 switches
18	K2	18;20	CY/AY 2x25 mm²	WY5	330	alimentare iluminat macazuri 18;20 / lighting power-supply for 18;20 switches
19	K2	26	CY/AY 2x4 mm²	WY6	210	alimentare iluminat macaz 26 / lighting power-supply for 26 switch
20	K2	2;4;6	CY/AY 2x35 mm²	WY7	570	alimentare iluminat macazuri 2;4;6 / lighting power-supply for 2;4;6 switches
21	K2	10T	CY/AY 2x25 mm²	WY8	820	alimentare iluminat macaz 10T / lighting power-supply for 10T switch

Verificator / Expert Checker / Expert	Cerința Requirement	Semnatura Signature	Referat / Expertiza Report / Expertise

European Investment Bank

MINISTERUL TRANSPORTURILOR

BENEFICIAR / BENEFICIARY:

COMPANIA NAȚIONALĂ DE CĂI FERATE "CFR" SA

PROIECTANT / DESIGNER: PÖYRY		Data Date	Semnatura Signature
Aprobat Approved	Sef de echipa Team leader	C. Teodorescu	01.2013
Verificat Checked	Expert Cheie Key Expert	D. Stanescu	01.2013

Subcontractant / Subcontractor: VIOTOP

Aprobat Approved	Adjunct Sef de echipa Deputy Team leader	A.M. Baicu	01.2013
Proiectat Designed	Inginer Engineer	M. Golea	01.2013

"Reabilitarea liniei c.f. Frontier à - Curtici - Simeria, parte componentă a coridorului IV Pan - European pentru circula ția trenurilor cu viteză maximă de 160 km/h"
Tronsonul 3 : Gurasada - Simeria

"Rehabilitation of the Railway Line Border - Curtici - Simeria, component Part of the IV Pan - European Corridor for the Trains Circulation with maximum speed of 160 km/h"
Section 3 : Gurasada - Simeria

Project 9i 35311.1

Faza / Phase: PTH+CS / TD+TS

Denumire desen / Drawing name:

SIMERIA - Schema bloc iluminat exterior / Outdoor lighting block diagram

Scara / Scale	Revizia / Revision	Cod desen / Drawing Code	Nr / No
	1/16.05.2013	PT.03.05.28.IC.002	02/02