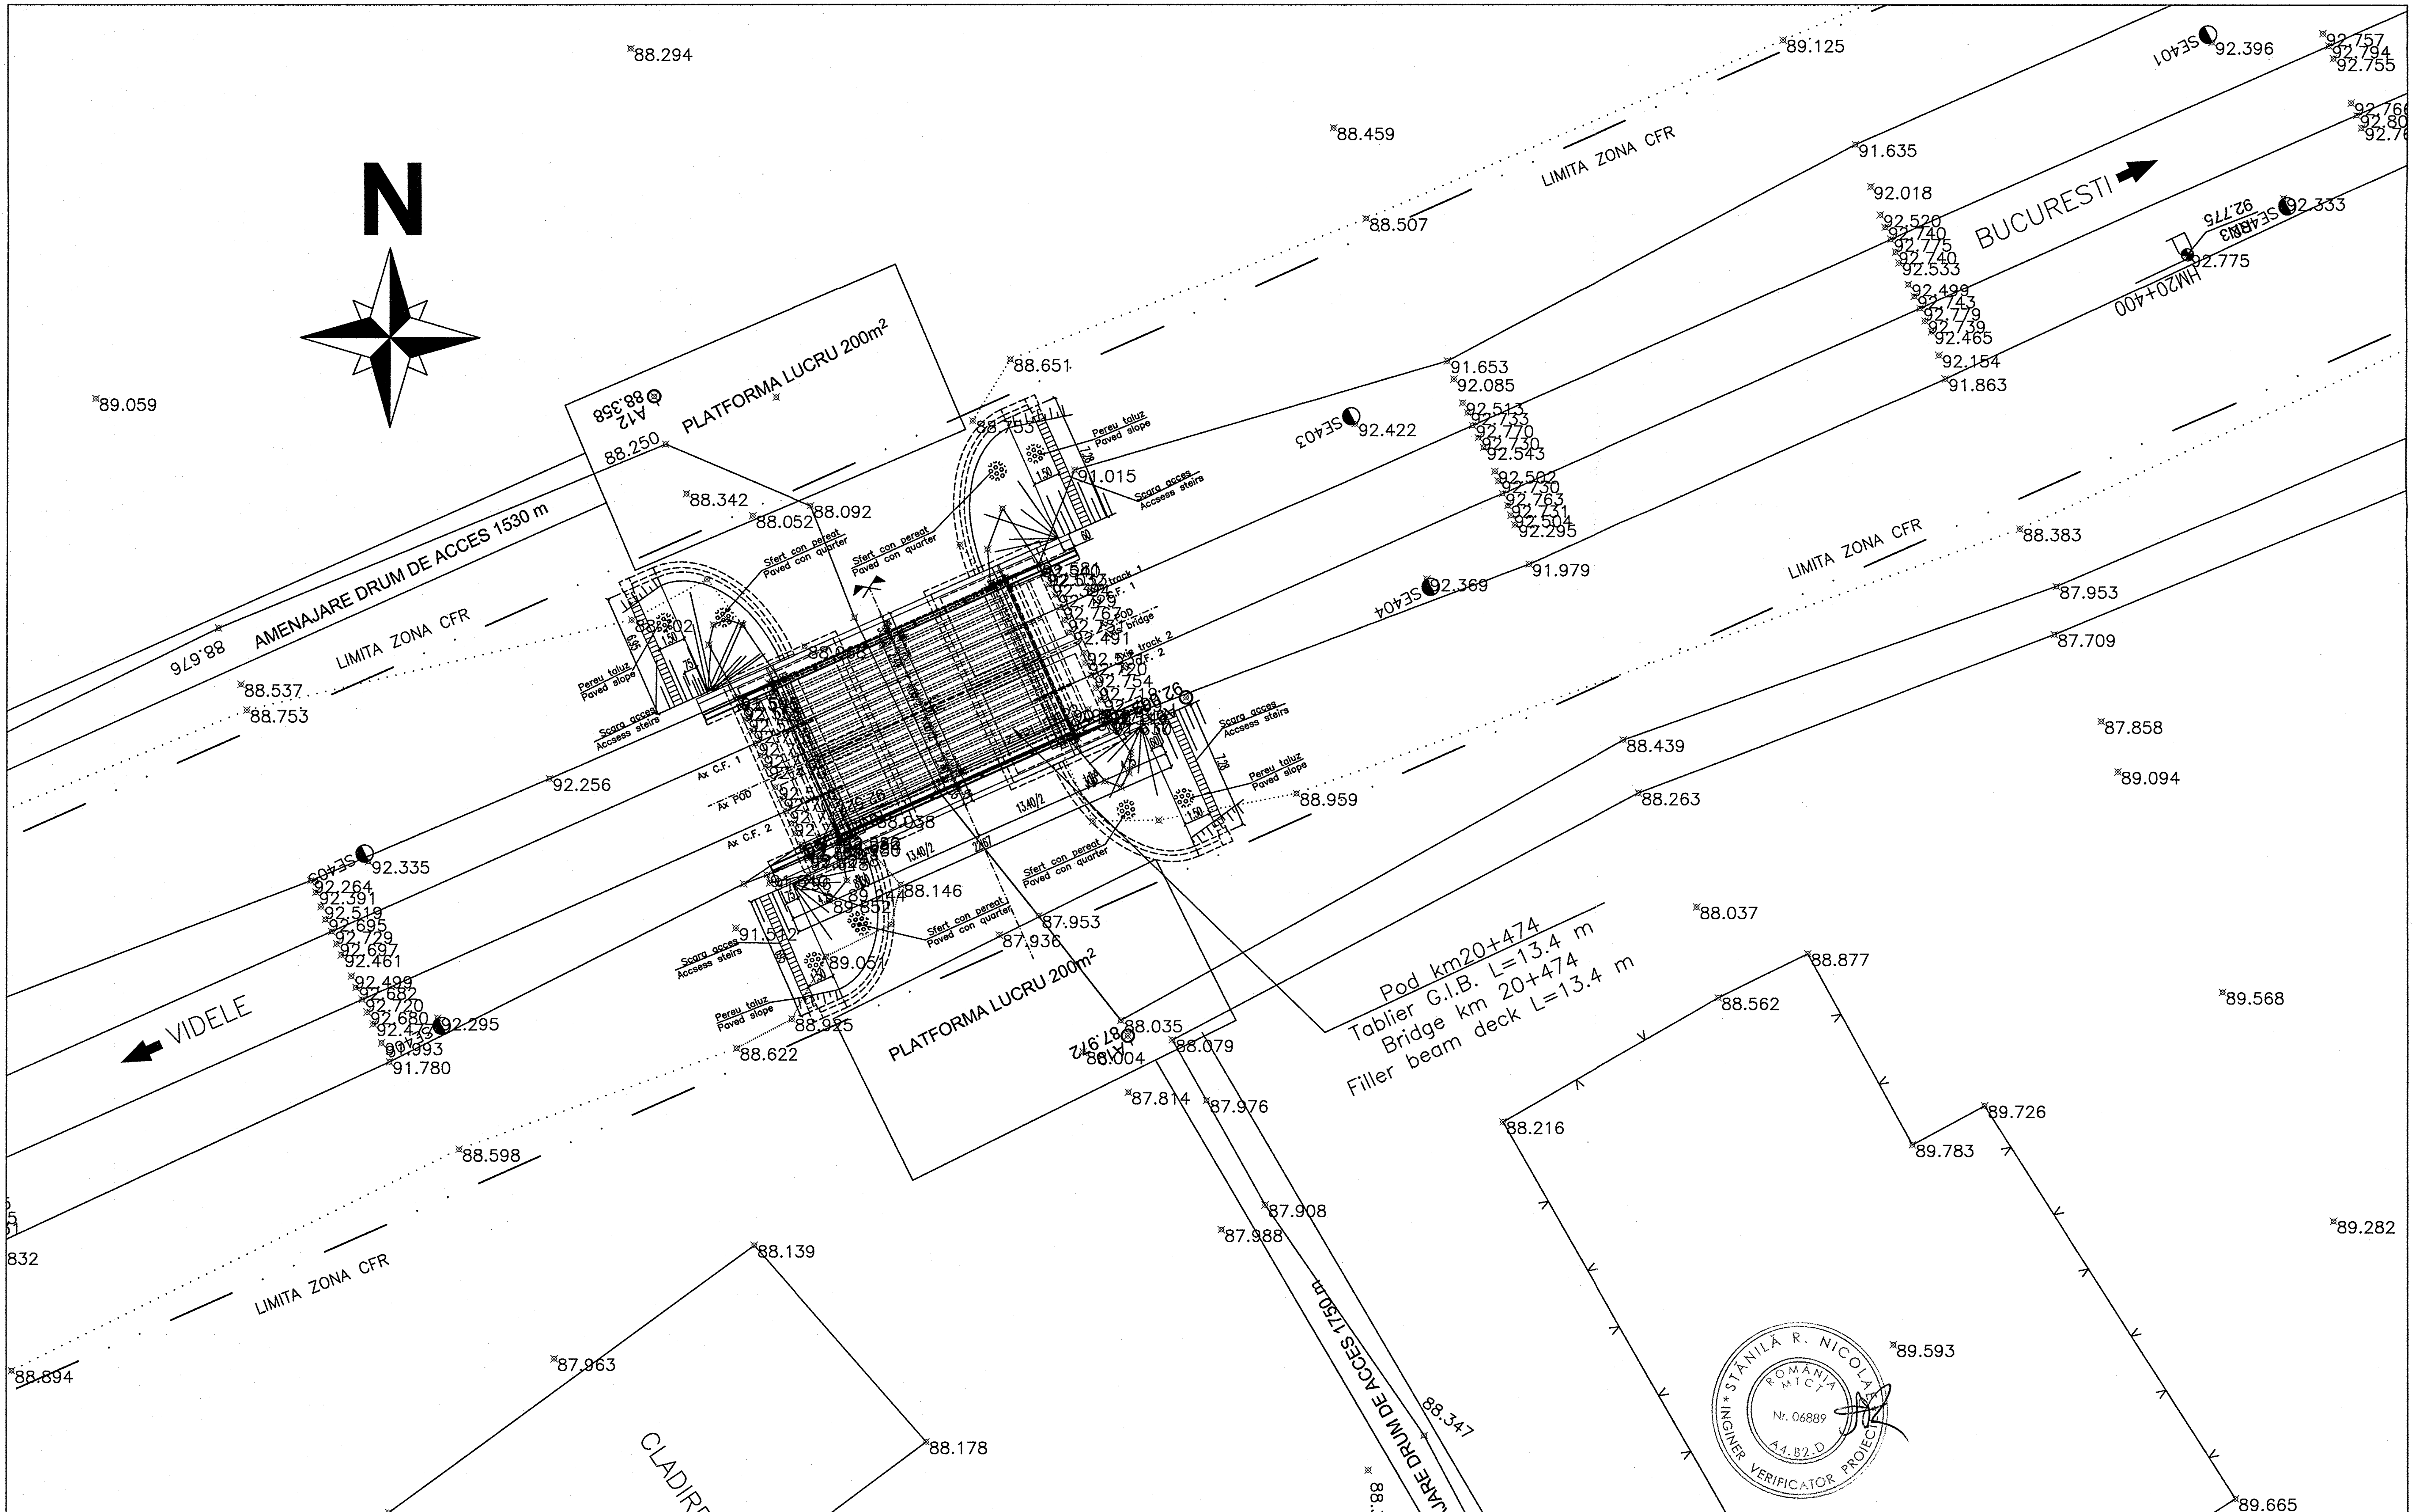

B			
A			
	Data / Date	Modificare / Modification / Revision	

BENEFICIAR/ BENEFICIARY : ROMANIAN RAILWAY NATIONAL COMPANY	AUTORITATEA DE IMPLEMENTARE/ IMPLEMENTUNG AUTHORITY — Ministerul Transporturilor / Ministry of Transports	AUTORITATEA CONTRACTANTA / CONTRACTING AUTHORITY — Ministerul Economiei si Finantelor Oficiul de Plati si Contractare Phare / Ministry of Economy and Finances Phare Payments &Contracting Office — CFCU	Contract / Contract: 1303/2007
prointec — CONSIS PROIECT		Proiect finantat de UNIUNEA EUROPEANA / Project financed by EUROPEAN UNION — POS Transport 2007- 2013	Faza / Phase: PTH/DDE TP/DD
Intocmit / Designed	Ing. Coteanu Cosmin	Scara / Scale : 1:250	PORTOFOLIU DE PROIECTE PHARE CES 2005 / PHARE CES 2005 PROJECTS PORTFOLIO LOT 1 — Asistenta tehnica pentru pregatirea unor lucrari de reabilitare pentru tuneluri si poduri de cale ferata / Technical assistance for preparing rehabilitation works required by railway tunnels and bridges
Verificat / Checked	Ing.Ioan Dachin	Data / Date : 05.2009	Denumire desen / Drawing Title : Sucursala RCF/Railway district BUCURESTI.Linia cf /Railway line Bucuresti- Videle — Pod / Bridge km 20+474 — PLAN SITUATIE/SITE PLAN
Sef echipa / Team leader	Ing. Stellan Vara-Oros		Cod desen / Drawing Code: PD 4 — Nr. / No: 02