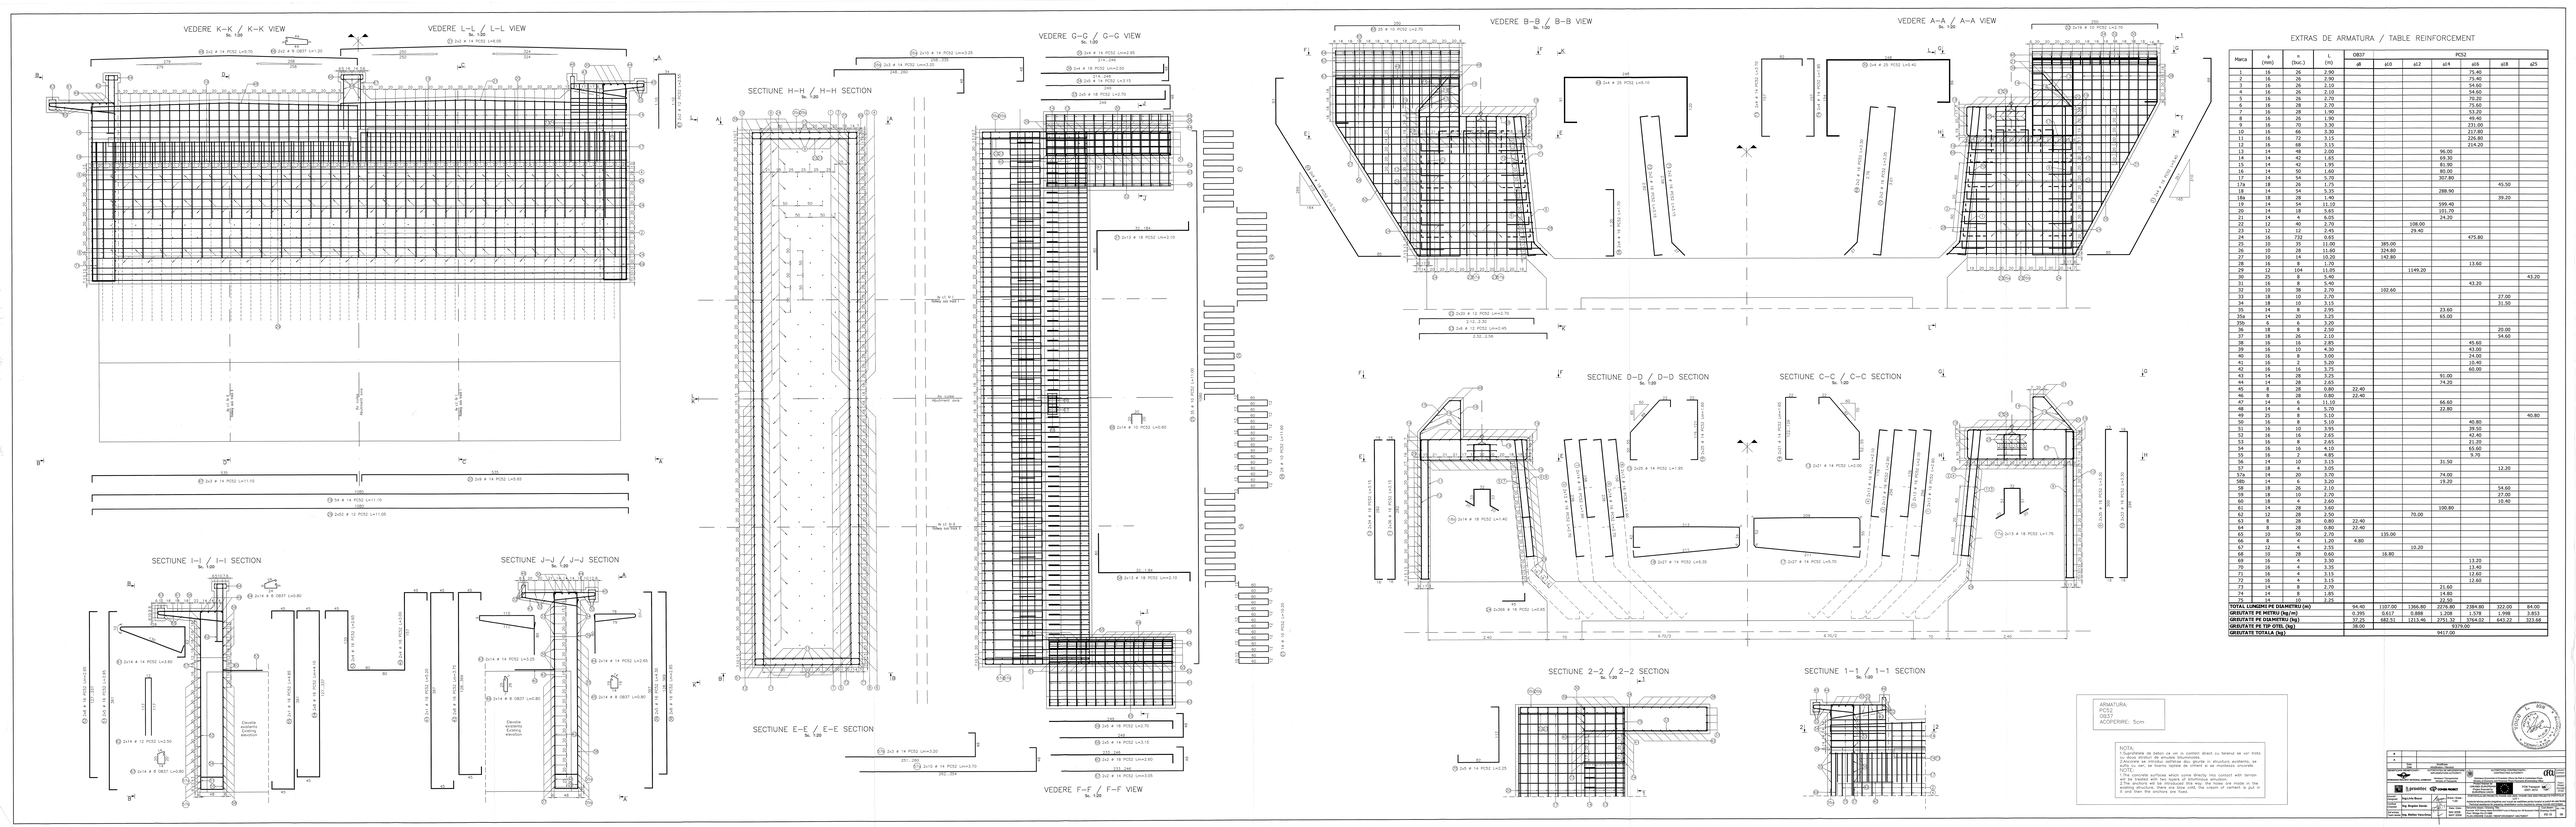
VEDERE K–K / K–K VIEW
Sc. 1:20
VEDERE L–L / L–L VIEW
Sc. 1:20
SECTIUNE H–H / H–H SECTION
Sc. 1:20
VEDERE G–G / G–G VIEW
Sc. 1:20
VEDERE B–B / B–B VIEW
Sc. 1:20
VEDERE A–A / A–A VIEW
Sc. 1:20
SECTIUNE I–I / I–I SECTION
Sc. 1:20
SECTIUNE J–J / J–J SECTION
Sc. 1:20
SECTIUNE E–E / E–E SECTION
Sc. 1:20
VEDERE F–F / F–F VIEW
Sc. 1:20
SECTIUNE D–D / D–D SECTION
Sc. 1:20
SECTIUNE C–C / C–C SECTION
Sc. 1:20
SECTIUNE 2–2 / 2–2 SECTION
Sc. 1:20
SECTIUNE 1–1 / 1–1 SECTION
Sc. 1:20
Cheutie existenta
Existing elevation
ARMATURA:
PC52
OB37
ACOPERIRE: 5cm
NOTA:
1.Suprafetele de beton ce vin in contact direct cu terenul se vor trata cu doua straturi de anvelee bitumoase.
2.Rosturile de lucru, de dilatare si tasare, inante in structura existenta, se vor cu ser, se toarna ulterior de cifrent si se monteaza ancorele.
NOTE:
1.The concrete surfaces which come directly into contact with terrain are treated with two layers of bituminous anvelope.
2.Work joints, expansion and settlement joints made in the existing structure, there are blow cold, the cream of cement is put in it and then the anchors are fixed.
ROMANIA
Dan Ionut Stefan
Ing. Stefan Sava-Bosu
Ing. Ana Maria Ciobanu
