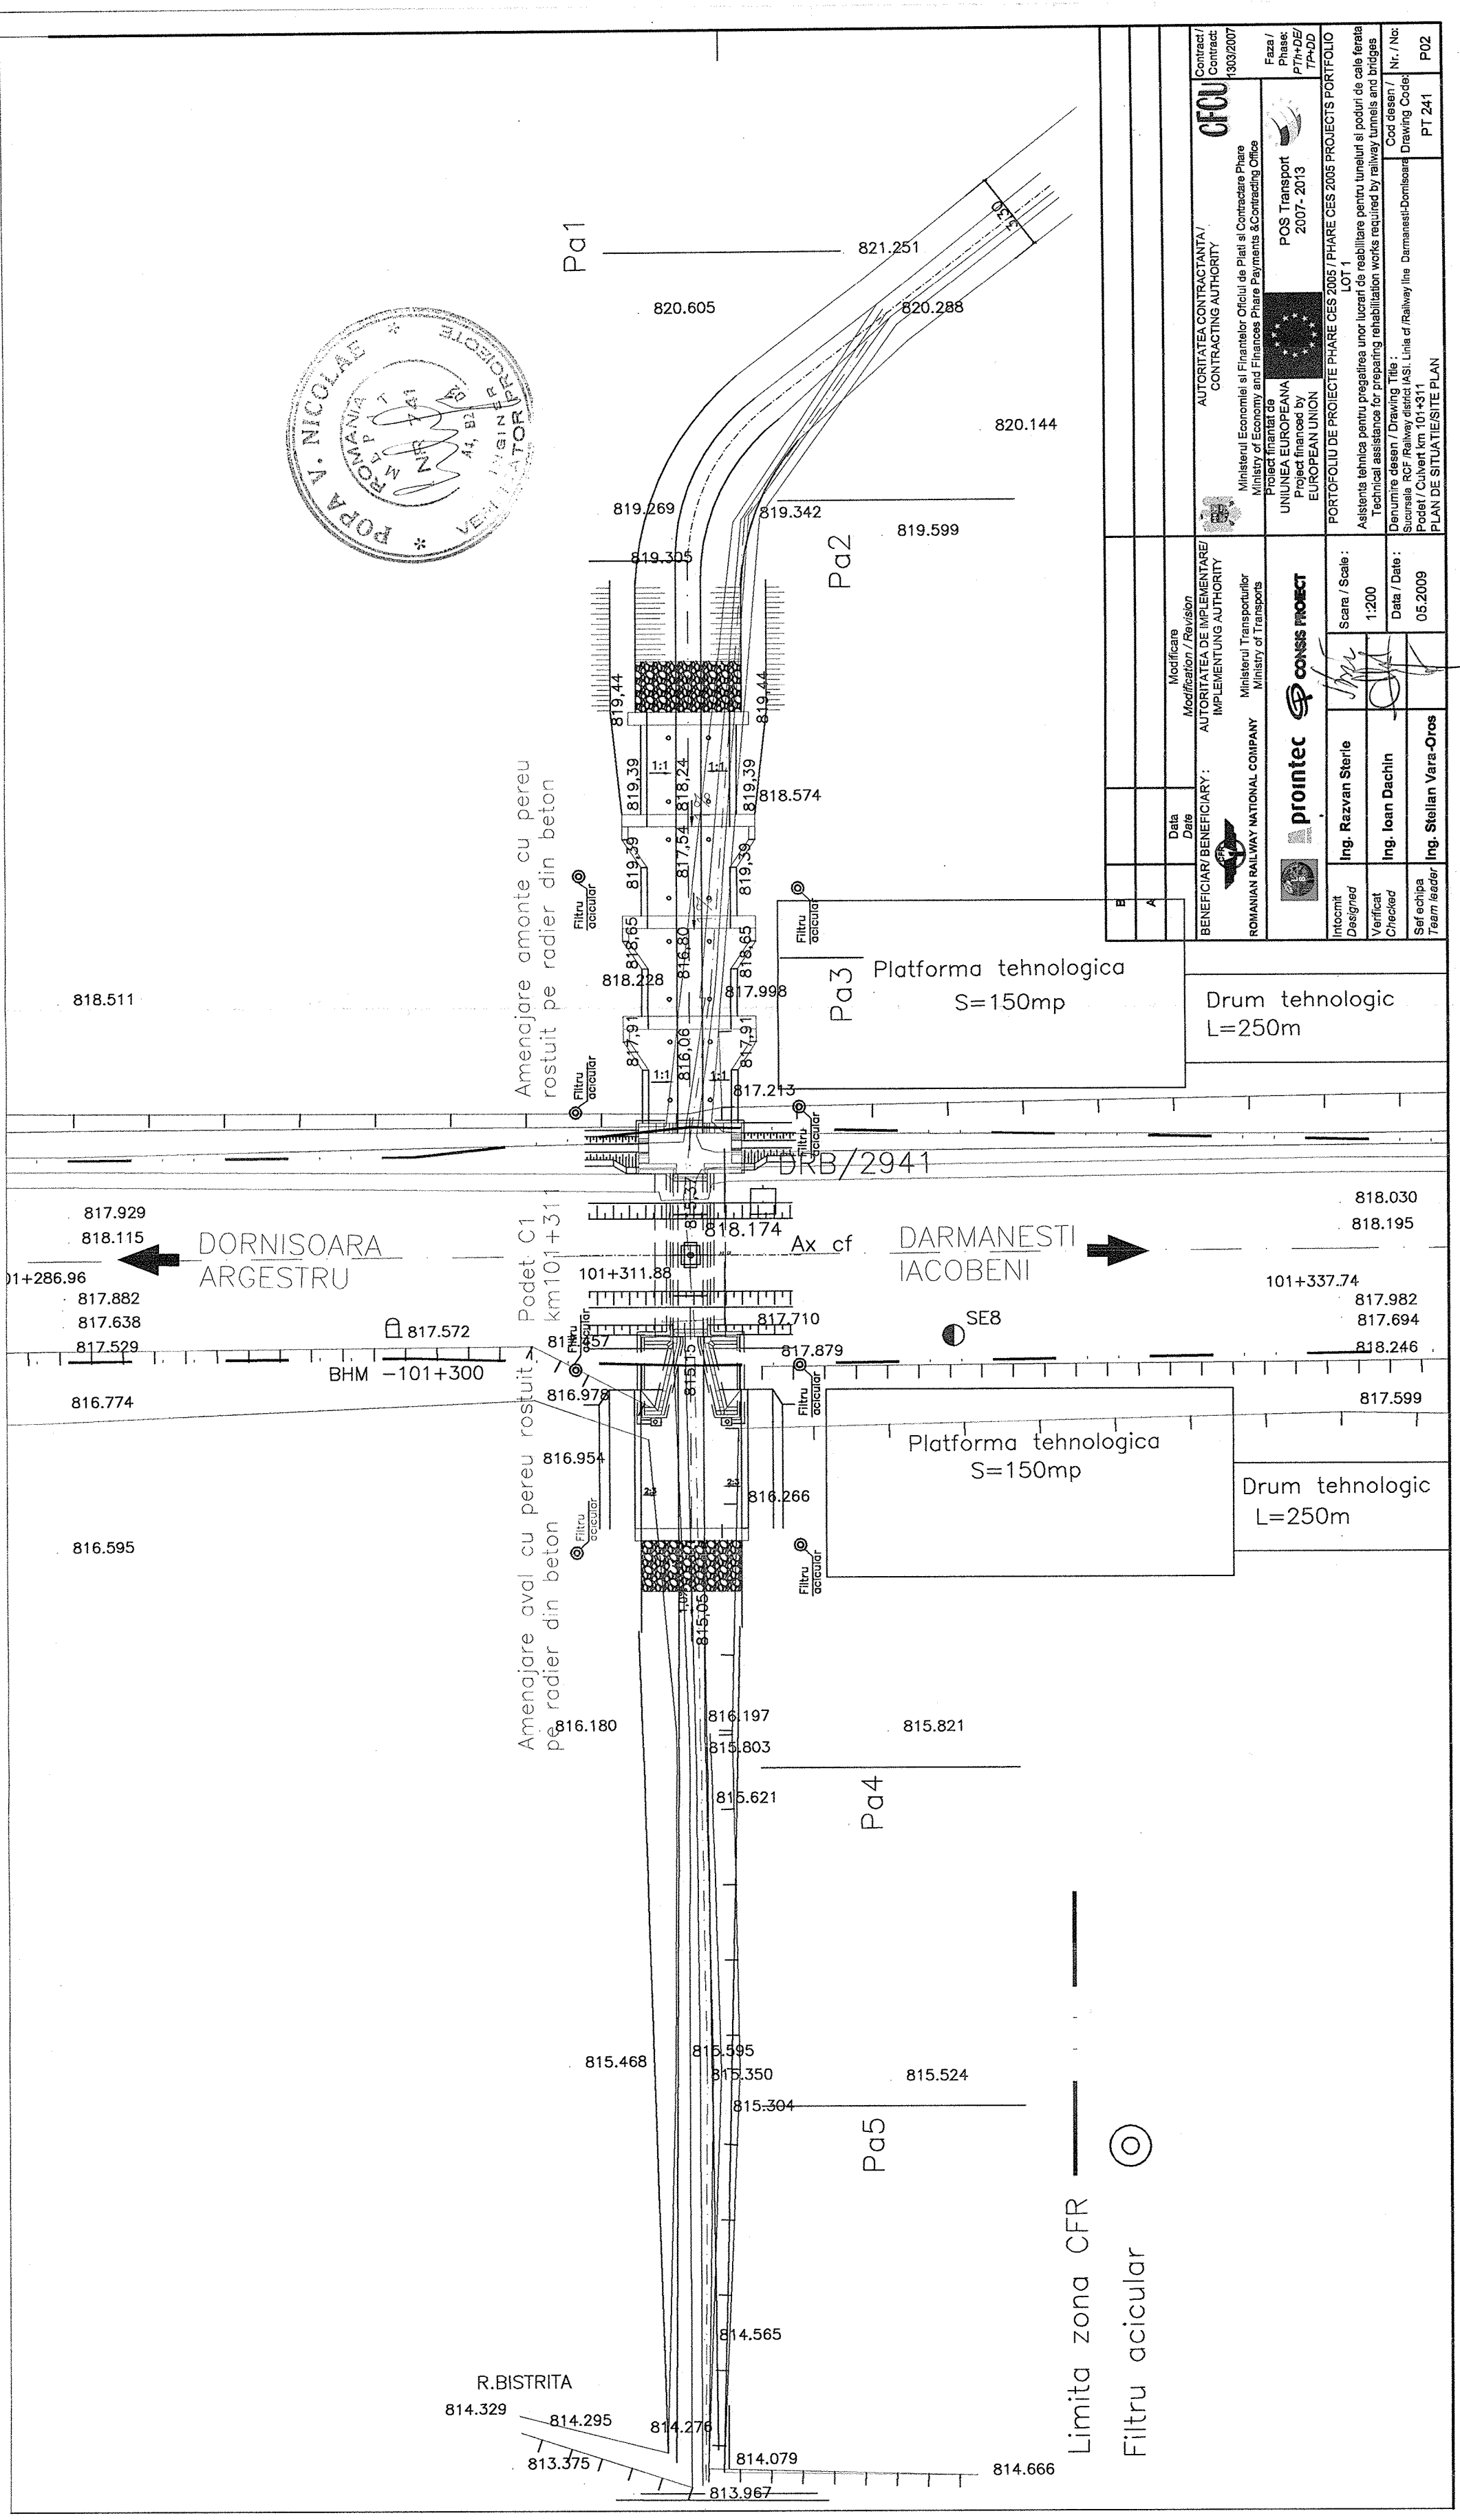
Pa1
821.251
820.605
820.288
3.20
820.144
819.269
819.342
819.305
819.599
Pa2
819,44
819,39
819,39
818,24
817,54
819,39
819,44
818.574
1:1
1:1
Filtru acicular
Filtru acicular
Filtru acicular
818,65
816,80
818,65
818.228
817.998
Pa3
Platforma tehnologica
S=150mp
Drum tehnologic
L=250m
817,91
816,06
817,91
1:1
1:1
817.213
Filtru acicular
Filtru acicular
818.511
Amenajare amonte cu pereu rostuit pe radier din beton
DRB/2941
817.929
818.115
DORNISOARA
ARGESTRU
818.030
818.195
DARMANESTI
IACOBENI
Podet C1 km101+311
818,37
818.174
Ax cf
101+286.96
101+311.88
101+337.74
817.882
817.638
817.529
817.572
BHM -101+300
817.710
SE8
817.982
817.694
818.246
817,57
817,15
817.879
Filtru acicular
816.978
816.774
817.599
Platforma tehnologica
S=150mp
Drum tehnologic
L=250m
816.954
816.266
Filtru acicular
Filtru acicular
816.595
Amenajare aval cu pereu rostuit pe radier din beton
815,05
816.197
816.180
815.821
815.803
815.621
Pa4
815.468
815.595
815.350
815.524
815.304
Pa5
814.565
R.BISTRITA
814.329
814.295
814.276
814.079
814.666
813.375
813.967
Limita zona CFR
Filtru acicular
Data
Date
Modificare
Modification / Revision
BENEFICIAR/ BENEFICIARY:
ROMANIAN RAILWAY NATIONAL COMPANY
AUTORITATEA DE IMPLEMENTARE/ IMPLEMENTUNG AUTHORITY
Ministerul Transporturilor
Ministry of Transports
prointec
CONSIS PROIECT
AUTORITATEA CONTRACTANTA / CONTRACTING AUTHORITY
CFCU
Ministerul Economiei si Finantelor Oficiul de Plati si Contractare Phare
Ministry of Economy and Finances Phare Payments &Contracting Office
Contract/ Contract: 1303/2007
Proiect finantat de UNIUNEA EUROPEANA Project financed by EUROPEAN UNION
POS Transport 2007- 2013
Faza / Phase: PTh+DE/ TP+DD
PORTOFOLIU DE PROIECTE PHARE CES 2005 / PHARE CES 2005 PROJECTS PORTFOLIO
LOT 1
Asistenta tehnica pentru pregatirea unor lucrari de reabilitare pentru tuneluri si poduri de cale ferata
Technical assistance for preparing rehabilitation works required by railway tunnels and bridges
Intocmit Designed
Ing. Razvan Sterie
Verificat Checked
Ing. Ioan Dachin
Sef echipa Team leader
Ing. Stelian Vara-Oros
Scara / Scale: 1:200
Data / Date: 05.2009
Denumire desen / Drawing Title:
Sucursala RCF /Railway district IASI. Linia cf /Railway line Darmanesti-Domisoara
Podet / Culvert km 101+311
PLAN DE SITUATIE/SITE PLAN
Cod desen / Drawing Code: PT 241
Nr. / No: P02