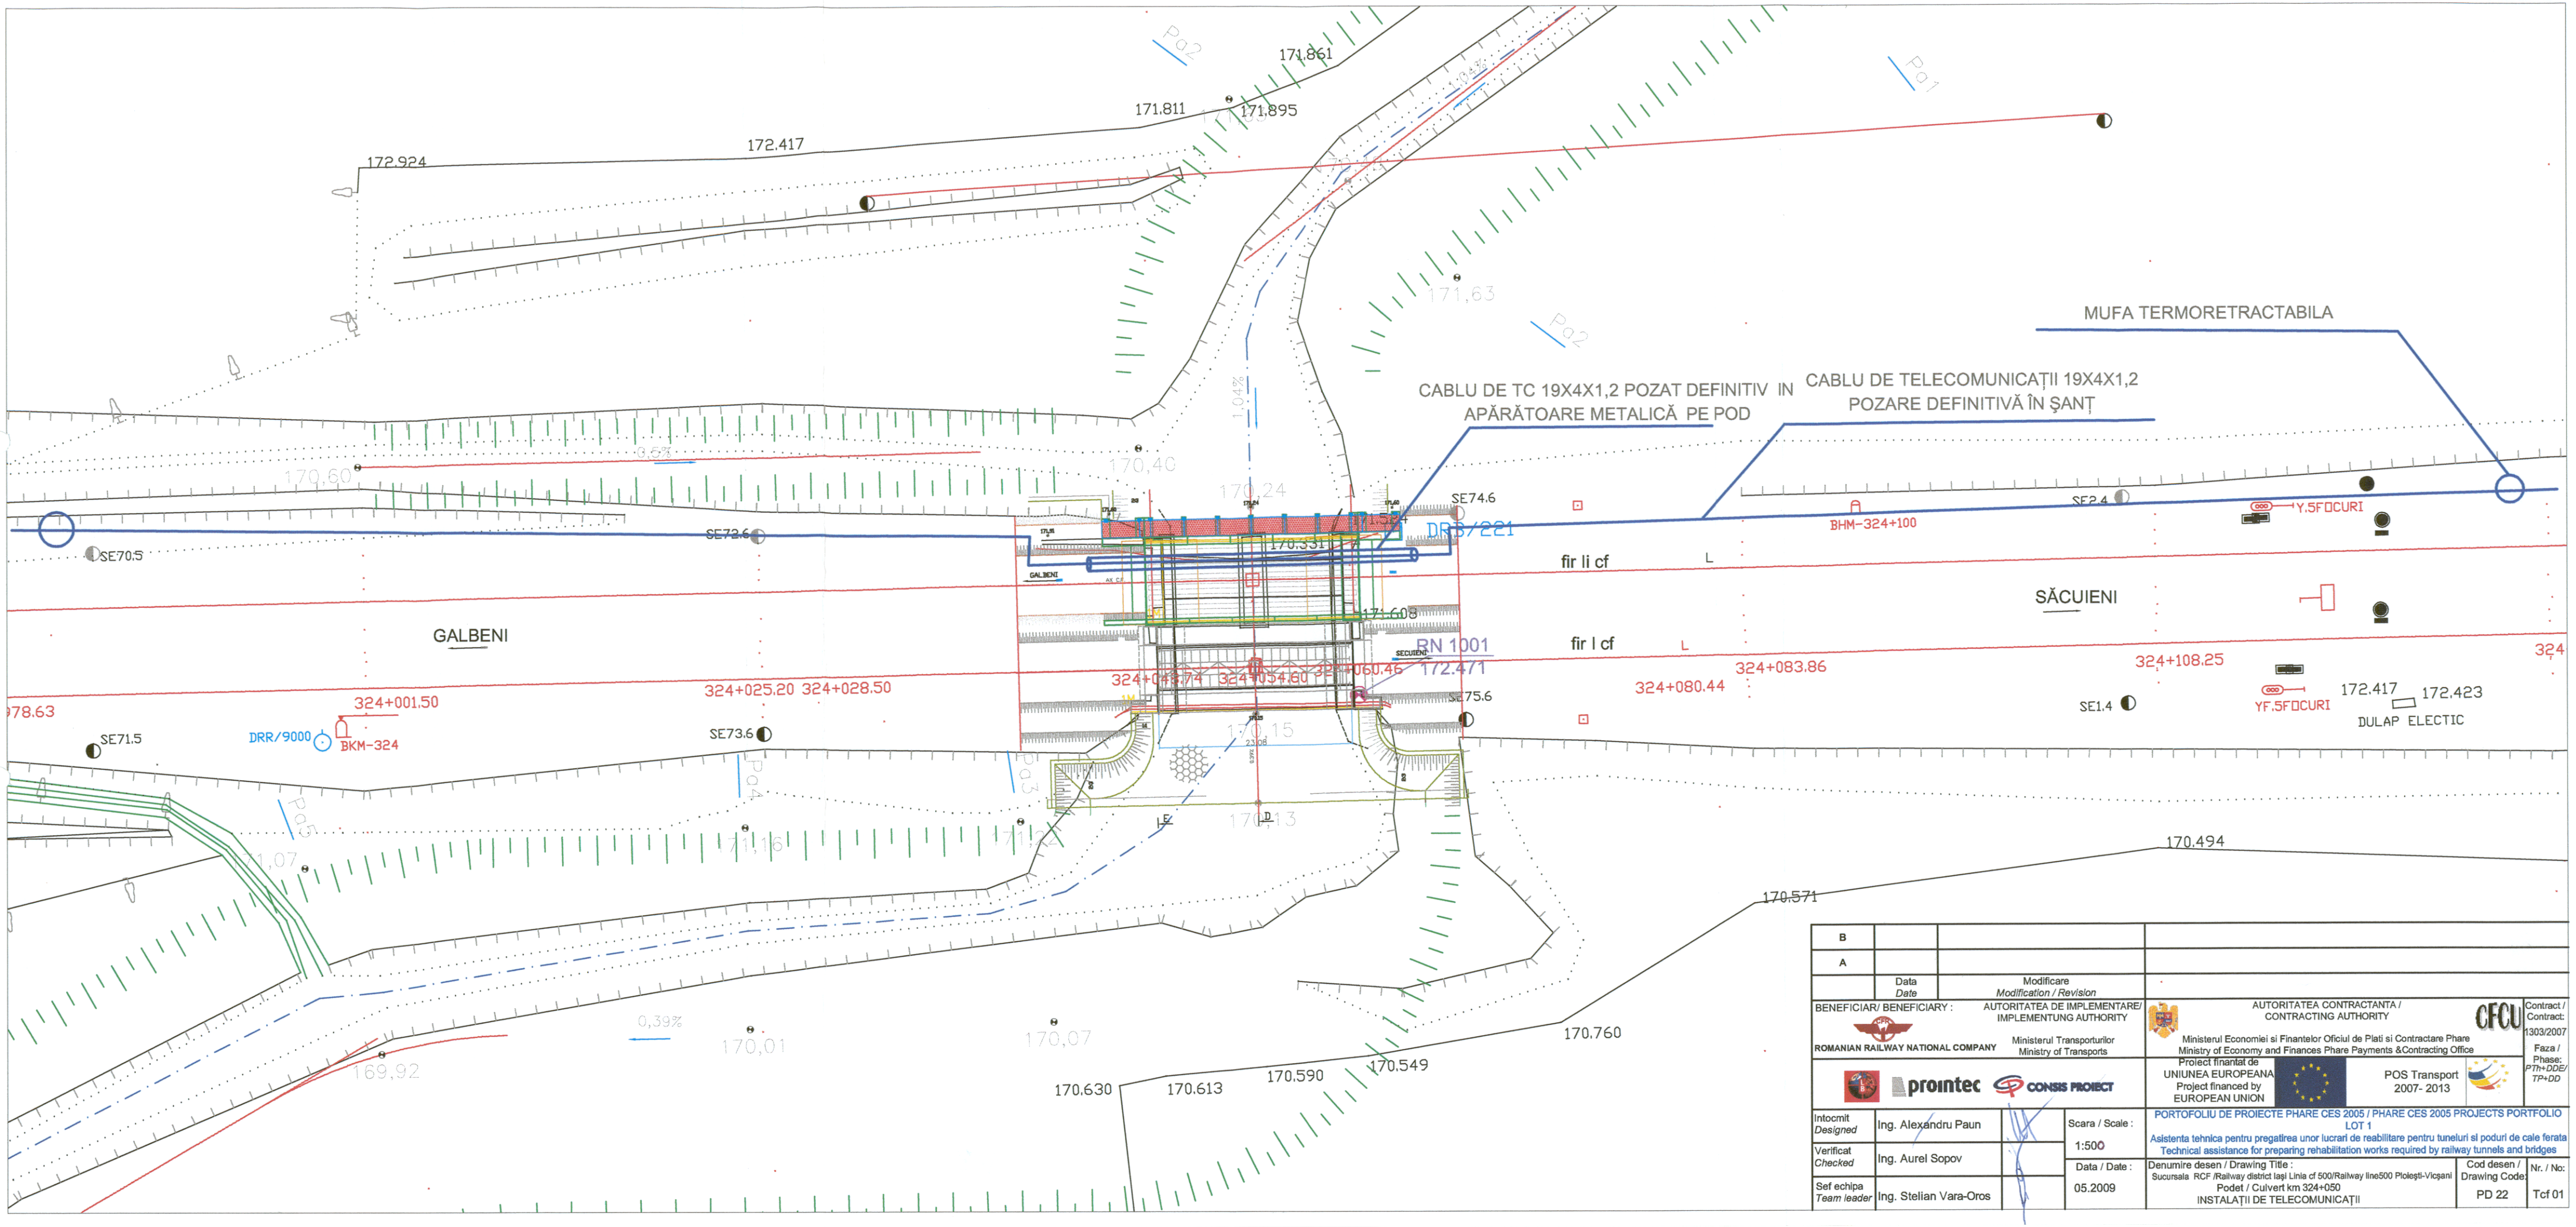

B			
A			
	Data / Date	Modificare / Modification / Revision	

BENEFICIAR/ BENEFICIARY : ROMANIAN RAILWAY NATIONAL COMPANY

AUTORITATEA DE IMPLEMENTARE/ IMPLEMENTUNG AUTHORITY: Ministerul Transporturilor / Ministry of Transports

AUTORITATEA CONTRACTANTA / CONTRACTING AUTHORITY: Ministerul Economiei si Finantelor Oficiul de Plati si Contractare Phare / Ministry of Economy and Finances Phare Payments &Contracting Office — CFCU

Contract / Contract: 1303/2007

Faza / Phase: PTh+DDE/ TP+DD

prointec — CONSIS PROIECT

Proiect finantat de UNIUNEA EUROPEANA / Project financed by EUROPEAN UNION — POS Transport 2007- 2013

PORTOFOLIU DE PROIECTE PHARE CES 2005 / PHARE CES 2005 PROJECTS PORTFOLIO
LOT 1
Asistenta tehnica pentru pregatirea unor lucrari de reabilitare pentru tuneluri si poduri de cale ferata
Technical assistance for preparing rehabilitation works required by railway tunnels and bridges

Intocmit / Designed	Ing. Alexandru Paun	Scara / Scale :	1:500
Verificat / Checked	Ing. Aurel Sopov	Data / Date :	05.2009
Sef echipa / Team leader	Ing. Stelian Vara-Oros		

Denumire desen / Drawing Title : Sucursala RCF /Railway district Iaşi Linia cf 500/Railway line500 Ploieşti-Vicşani
Podet / Cuivert km 324+050
INSTALAŢII DE TELECOMUNICAŢII

Cod desen / Drawing Code: PD 22

Nr. / No: Tcf 01