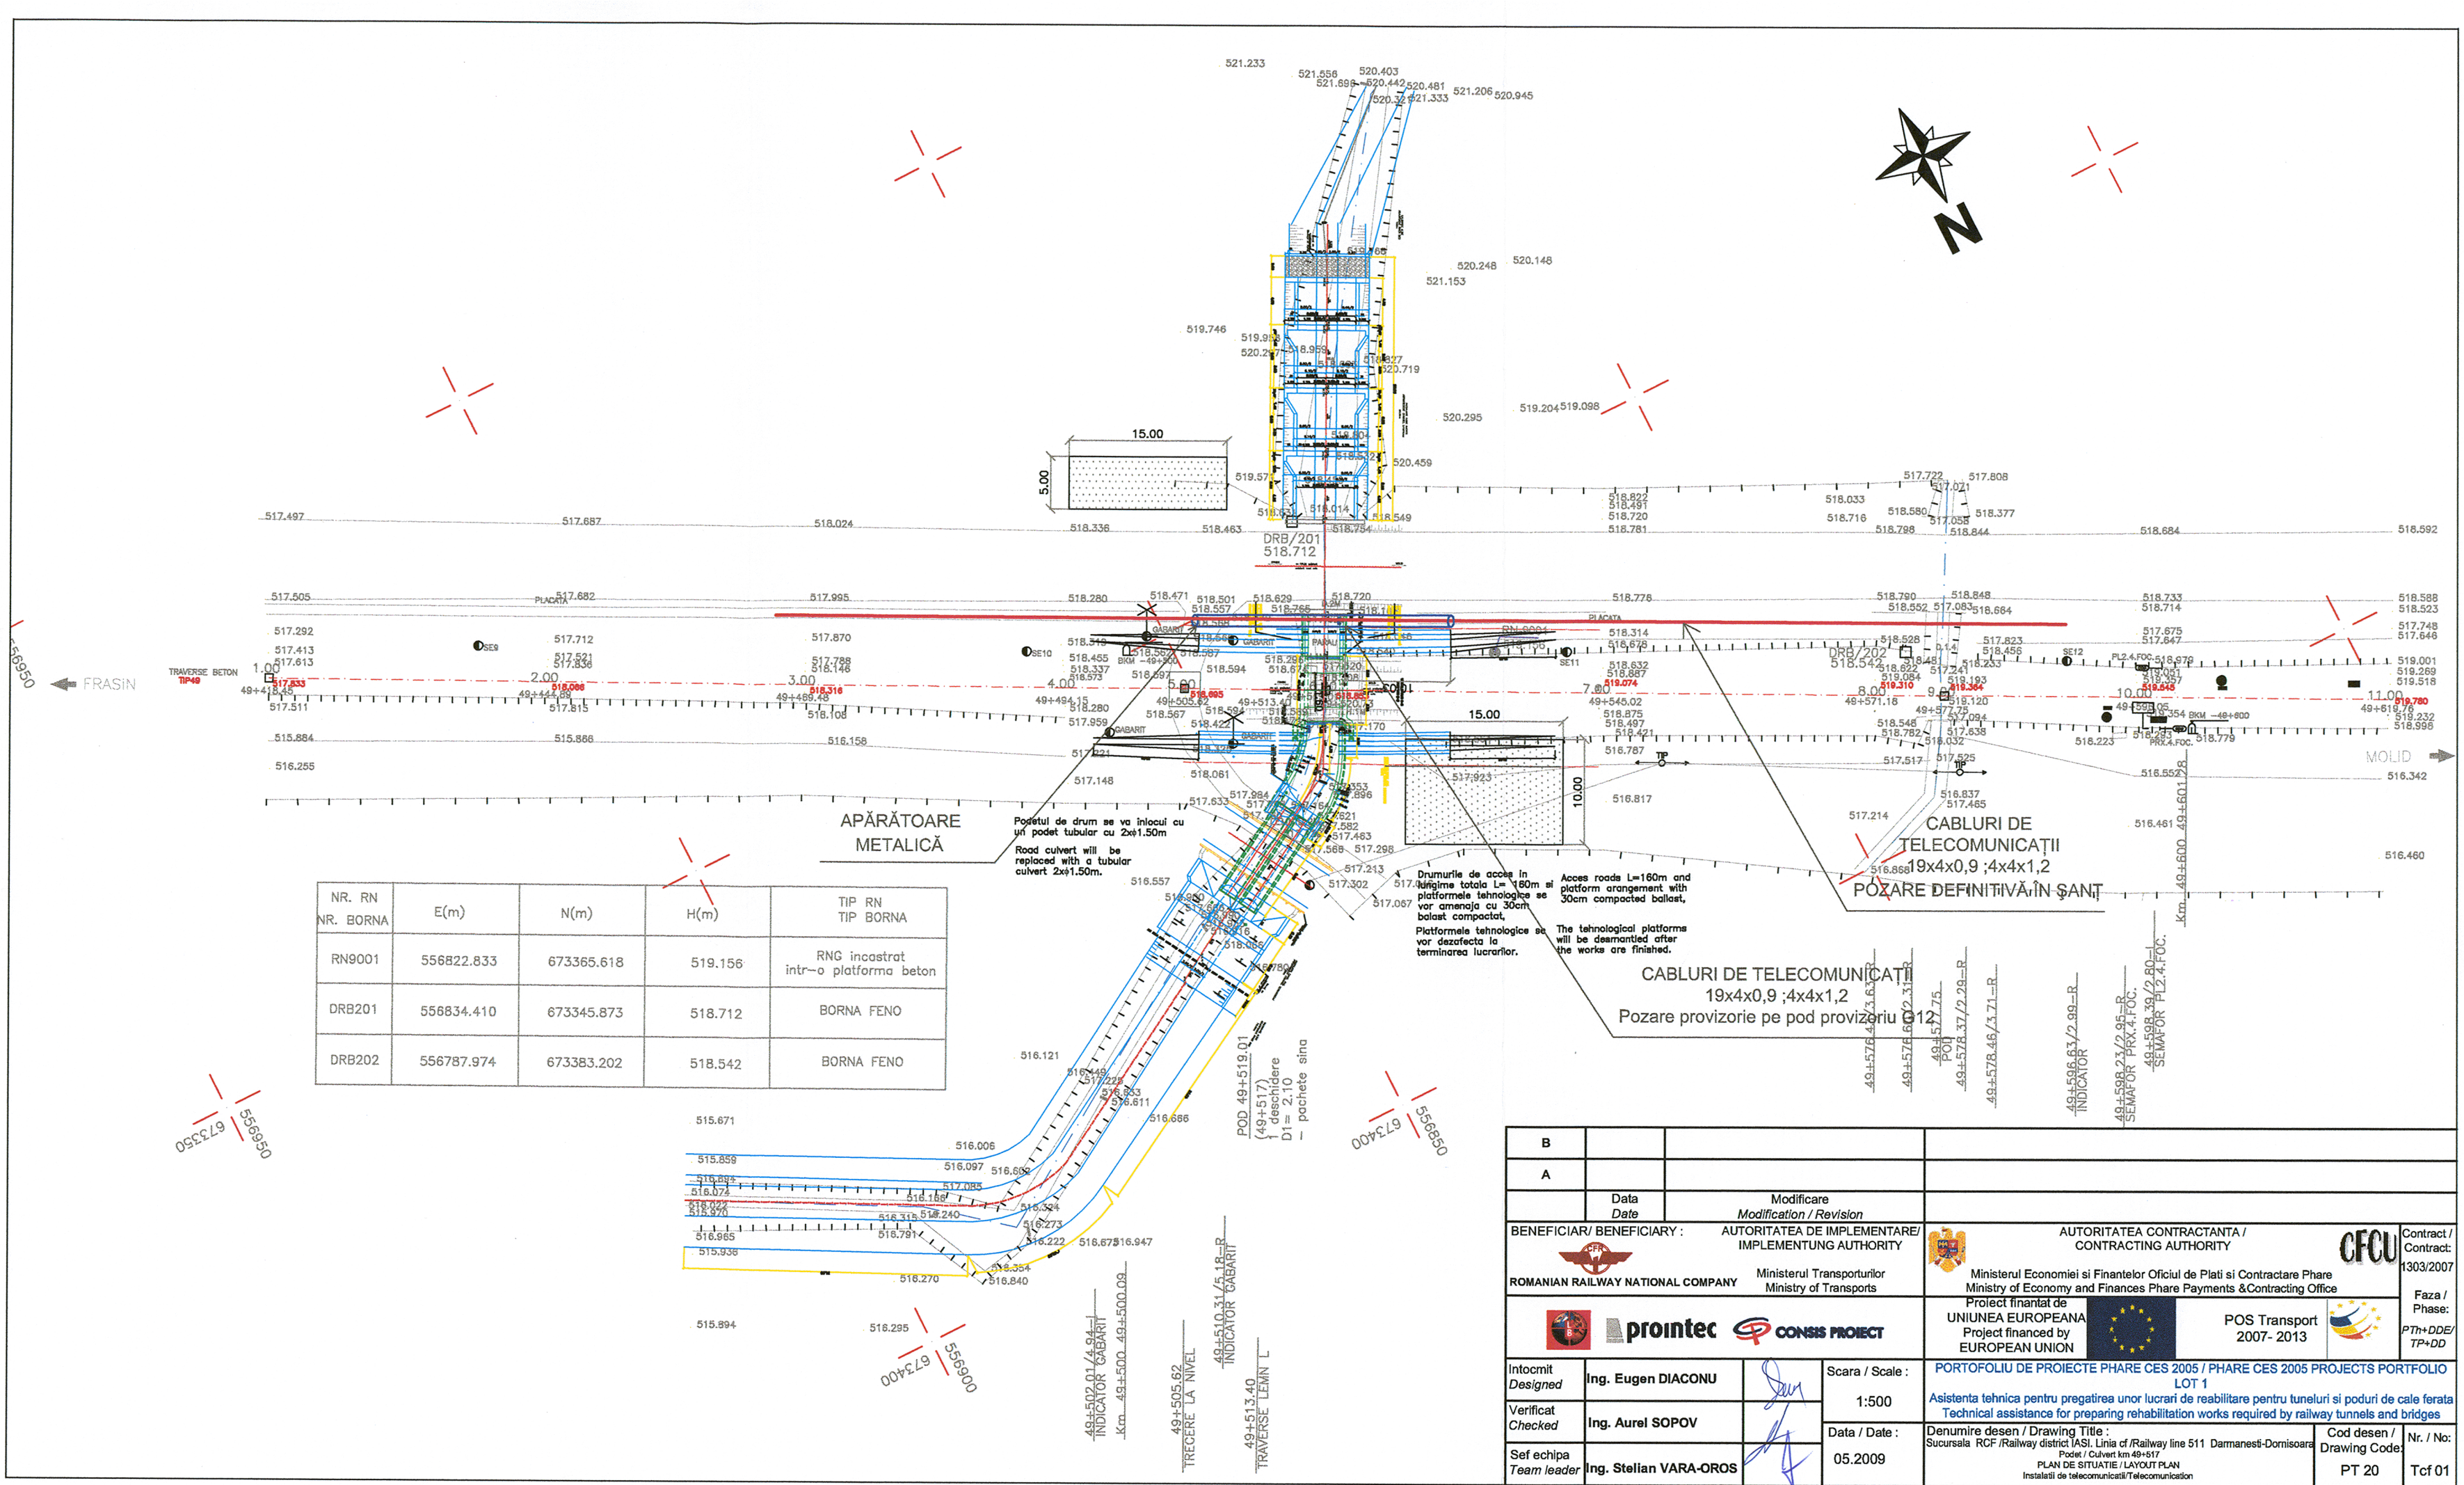

NR. RN NR. BORNA	E(m)	N(m)	H(m)	TIP RN TIP BORNA
RN9001	556822.833	673365.618	519.156	RNG incastrat intr-o platforma beton
DRB201	556834.410	673345.873	518.712	BORNA FENO
DRB202	556787.974	673383.202	518.542	BORNA FENO

B			
A			
	Data *Date*	Modificare *Modification / Revision*	

BENEFICIAR/ BENEFICIARY : ROMANIAN RAILWAY NATIONAL COMPANY

AUTORITATEA DE IMPLEMENTARE/ IMPLEMENTUNG AUTHORITY — Ministerul Transporturilor / Ministry of Transports

AUTORITATEA CONTRACTANTA / CONTRACTING AUTHORITY — CFCU — Ministerul Economiei si Finantelor Oficiul de Plati si Contractare Phare / Ministry of Economy and Finances Phare Payments &Contracting Office

Contract / Contract: 1303/2007

Faza / Phase: *PTh+DDE/ TP+DD*

prointec — CONSIS PROIECT

Proiect finantat de UNIUNEA EUROPEANA / Project financed by EUROPEAN UNION — POS Transport 2007- 2013

Intocmit *Designed*	Ing. Eugen DIACONU		Scara / Scale : 1:500
Verificat *Checked*	Ing. Aurel SOPOV		Data / Date : 05.2009
Sef echipa *Team leader*	Ing. Stelian VARA-OROS		

PORTOFOLIU DE PROIECTE PHARE CES 2005 / PHARE CES 2005 PROJECTS PORTFOLIO LOT 1

Asistenta tehnica pentru pregatirea unor lucrari de reabilitare pentru tuneluri si poduri de cale ferata / Technical assistance for preparing rehabilitation works required by railway tunnels and bridges

Denumire desen / Drawing Title : Sucursala RCF /Railway district IASI. Linia cf /Railway line 511 Darmanesti-Dornisoara — Podet / Culvert km 49+517 — PLAN DE SITUATIE / LAYOUT PLAN — Instalatii de telecomunicatii/Télécomunication

Cod desen / Drawing Code: PT 20

Nr. / No: Tcf 01