STATIA VARADIA
VARADIA STATION

STATIA BARZAVA
BARZAVA STATION

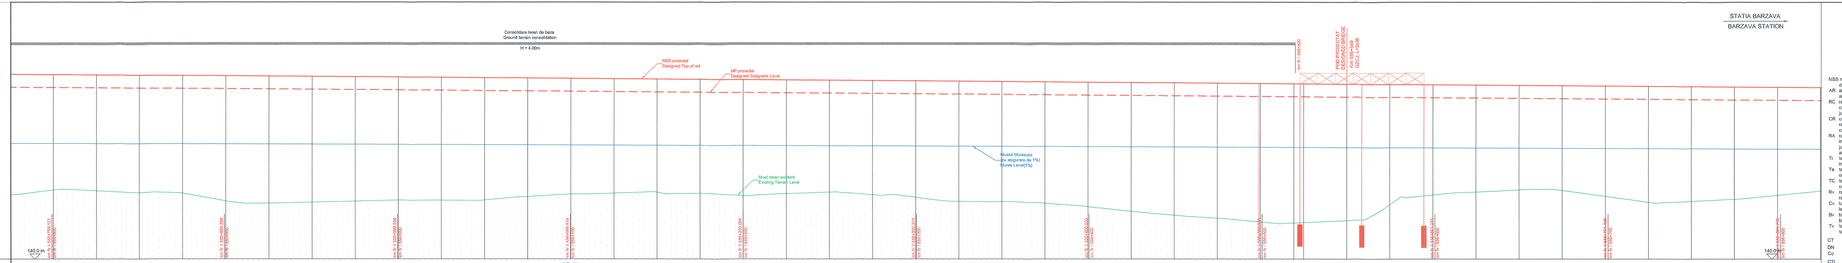

Profil longitudinal - Final II
Longitudinal profile -Track II

Declivitati ‰ / Lungimi (m)	Gradient ‰ / Lengths (m)
Diferente pe verticala (m) intre NSS existent si NSS existent	Vertical distances (m) between designed NSS and existing NSS
Nivel superior sina - linia proiectata (in curbe pe firul interior)	Top of rail - designed line (in curves on inner rail)
Nivel platforma c.f. - linia proiectata	Subgrade level - designed line
Nivel superior sina existenta sau nivel teren existent	Existing top of rail or existing terrain level
Kilometraj	Kilometer position

| | | |