7 Profil transversal aplicabil intre / Cross section aplicable between km 555+870 - km 556+080

km 556+050

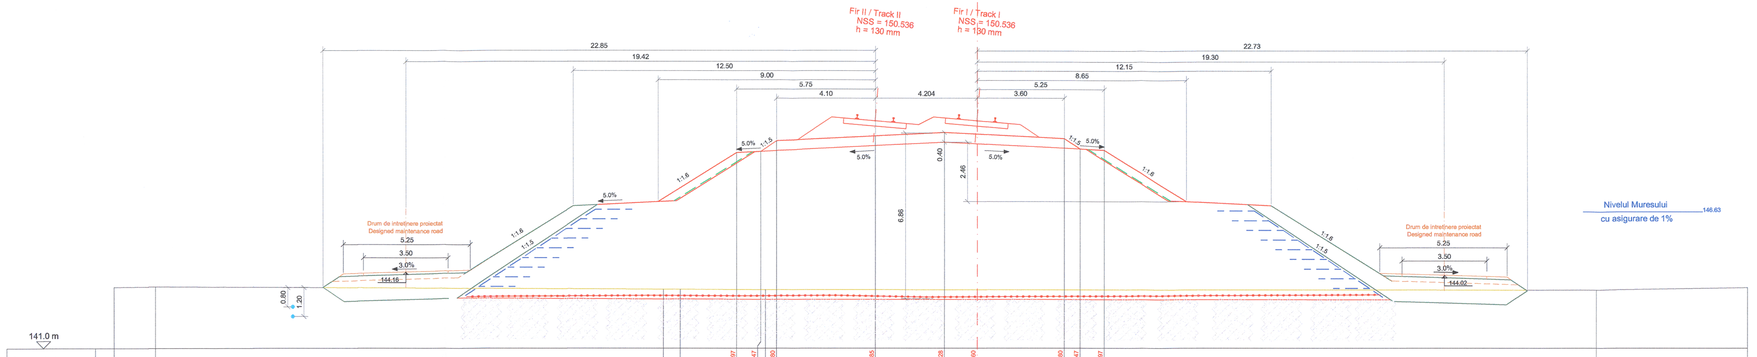

141.0 m

| | | |