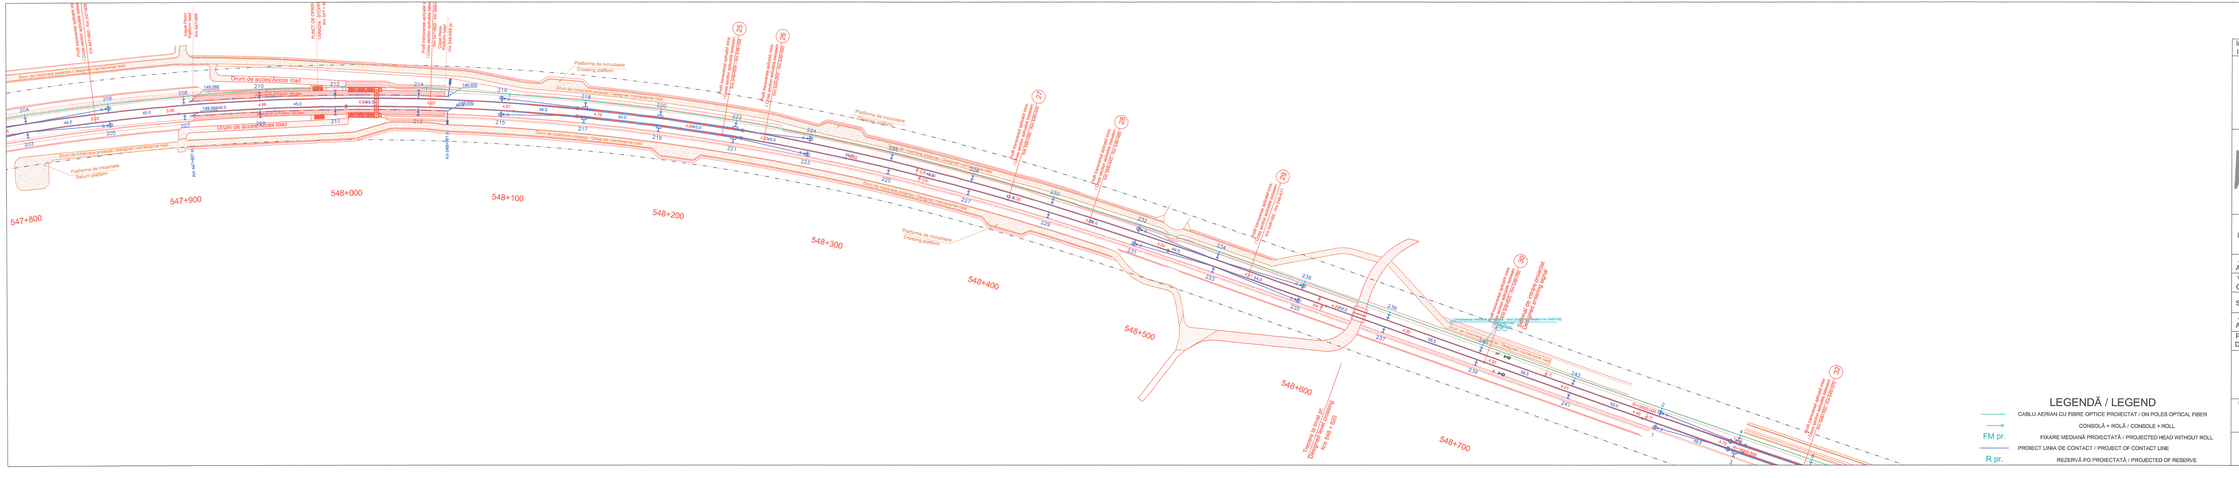
547+800
547+900
548+000
548+100
548+200
548+300
548+400
548+500
548+600
548+700
Drum de acces/Access road
Platforma de incrucisare/Crossing platform
Platforma de imbarcare/Return platform
Drum de incrucisare paralel / Overpass/ Incrucisarea rutei
Pod drumul de acces peste linia CF/ Overpass road over railway line
Pod drumul de acces peste linia CF/ Overpass road over railway line
Pod drumul de acces peste linia CF/ Overpass road over railway line