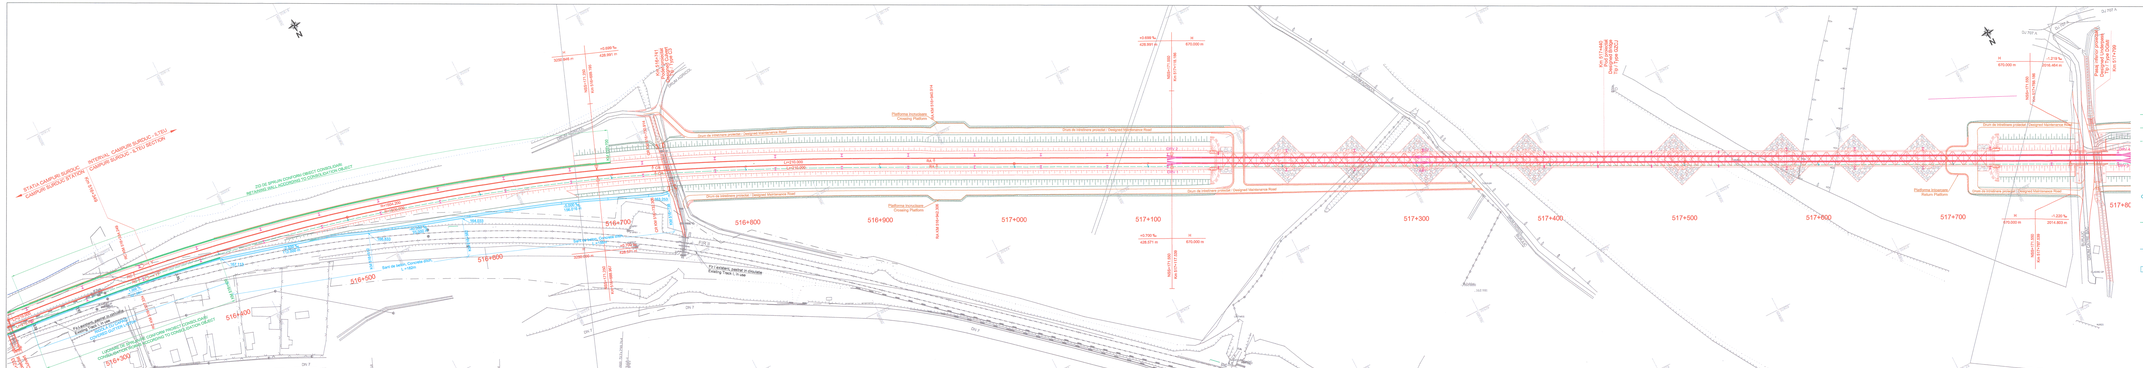
516+300
516+400
516+500
516+600
516+700
516+800
516+900
517+000
517+100
517+300
517+400
517+500
517+600
517+700
517+800
Platforma Incărcare - Crossing Platform
Platforma Descărcare - Return Platform
Drum de intervenție proiectat - Designed Maintenance Road
Rail 1
Rail 2
DN 7
DN 7A
DN 7 - Bucureşti - Braşov
DN 7A CAMPURI SURDUC - CURCAN SURDUC IN ESIRU
ACCESUL CAMPURI SURDUC - FĂLCĂ
ZO 16 BRN AN CONFORM CERTI CONFA AVIZ
RELAMBRE AREL ACCORDING TO CONFORM CERTIFICATE
CONFORM CERTIFICATE ACCORDING TO AVIZ
Existing Crossing Loop
Existing Crossing Loop
Existing Crossing Loop