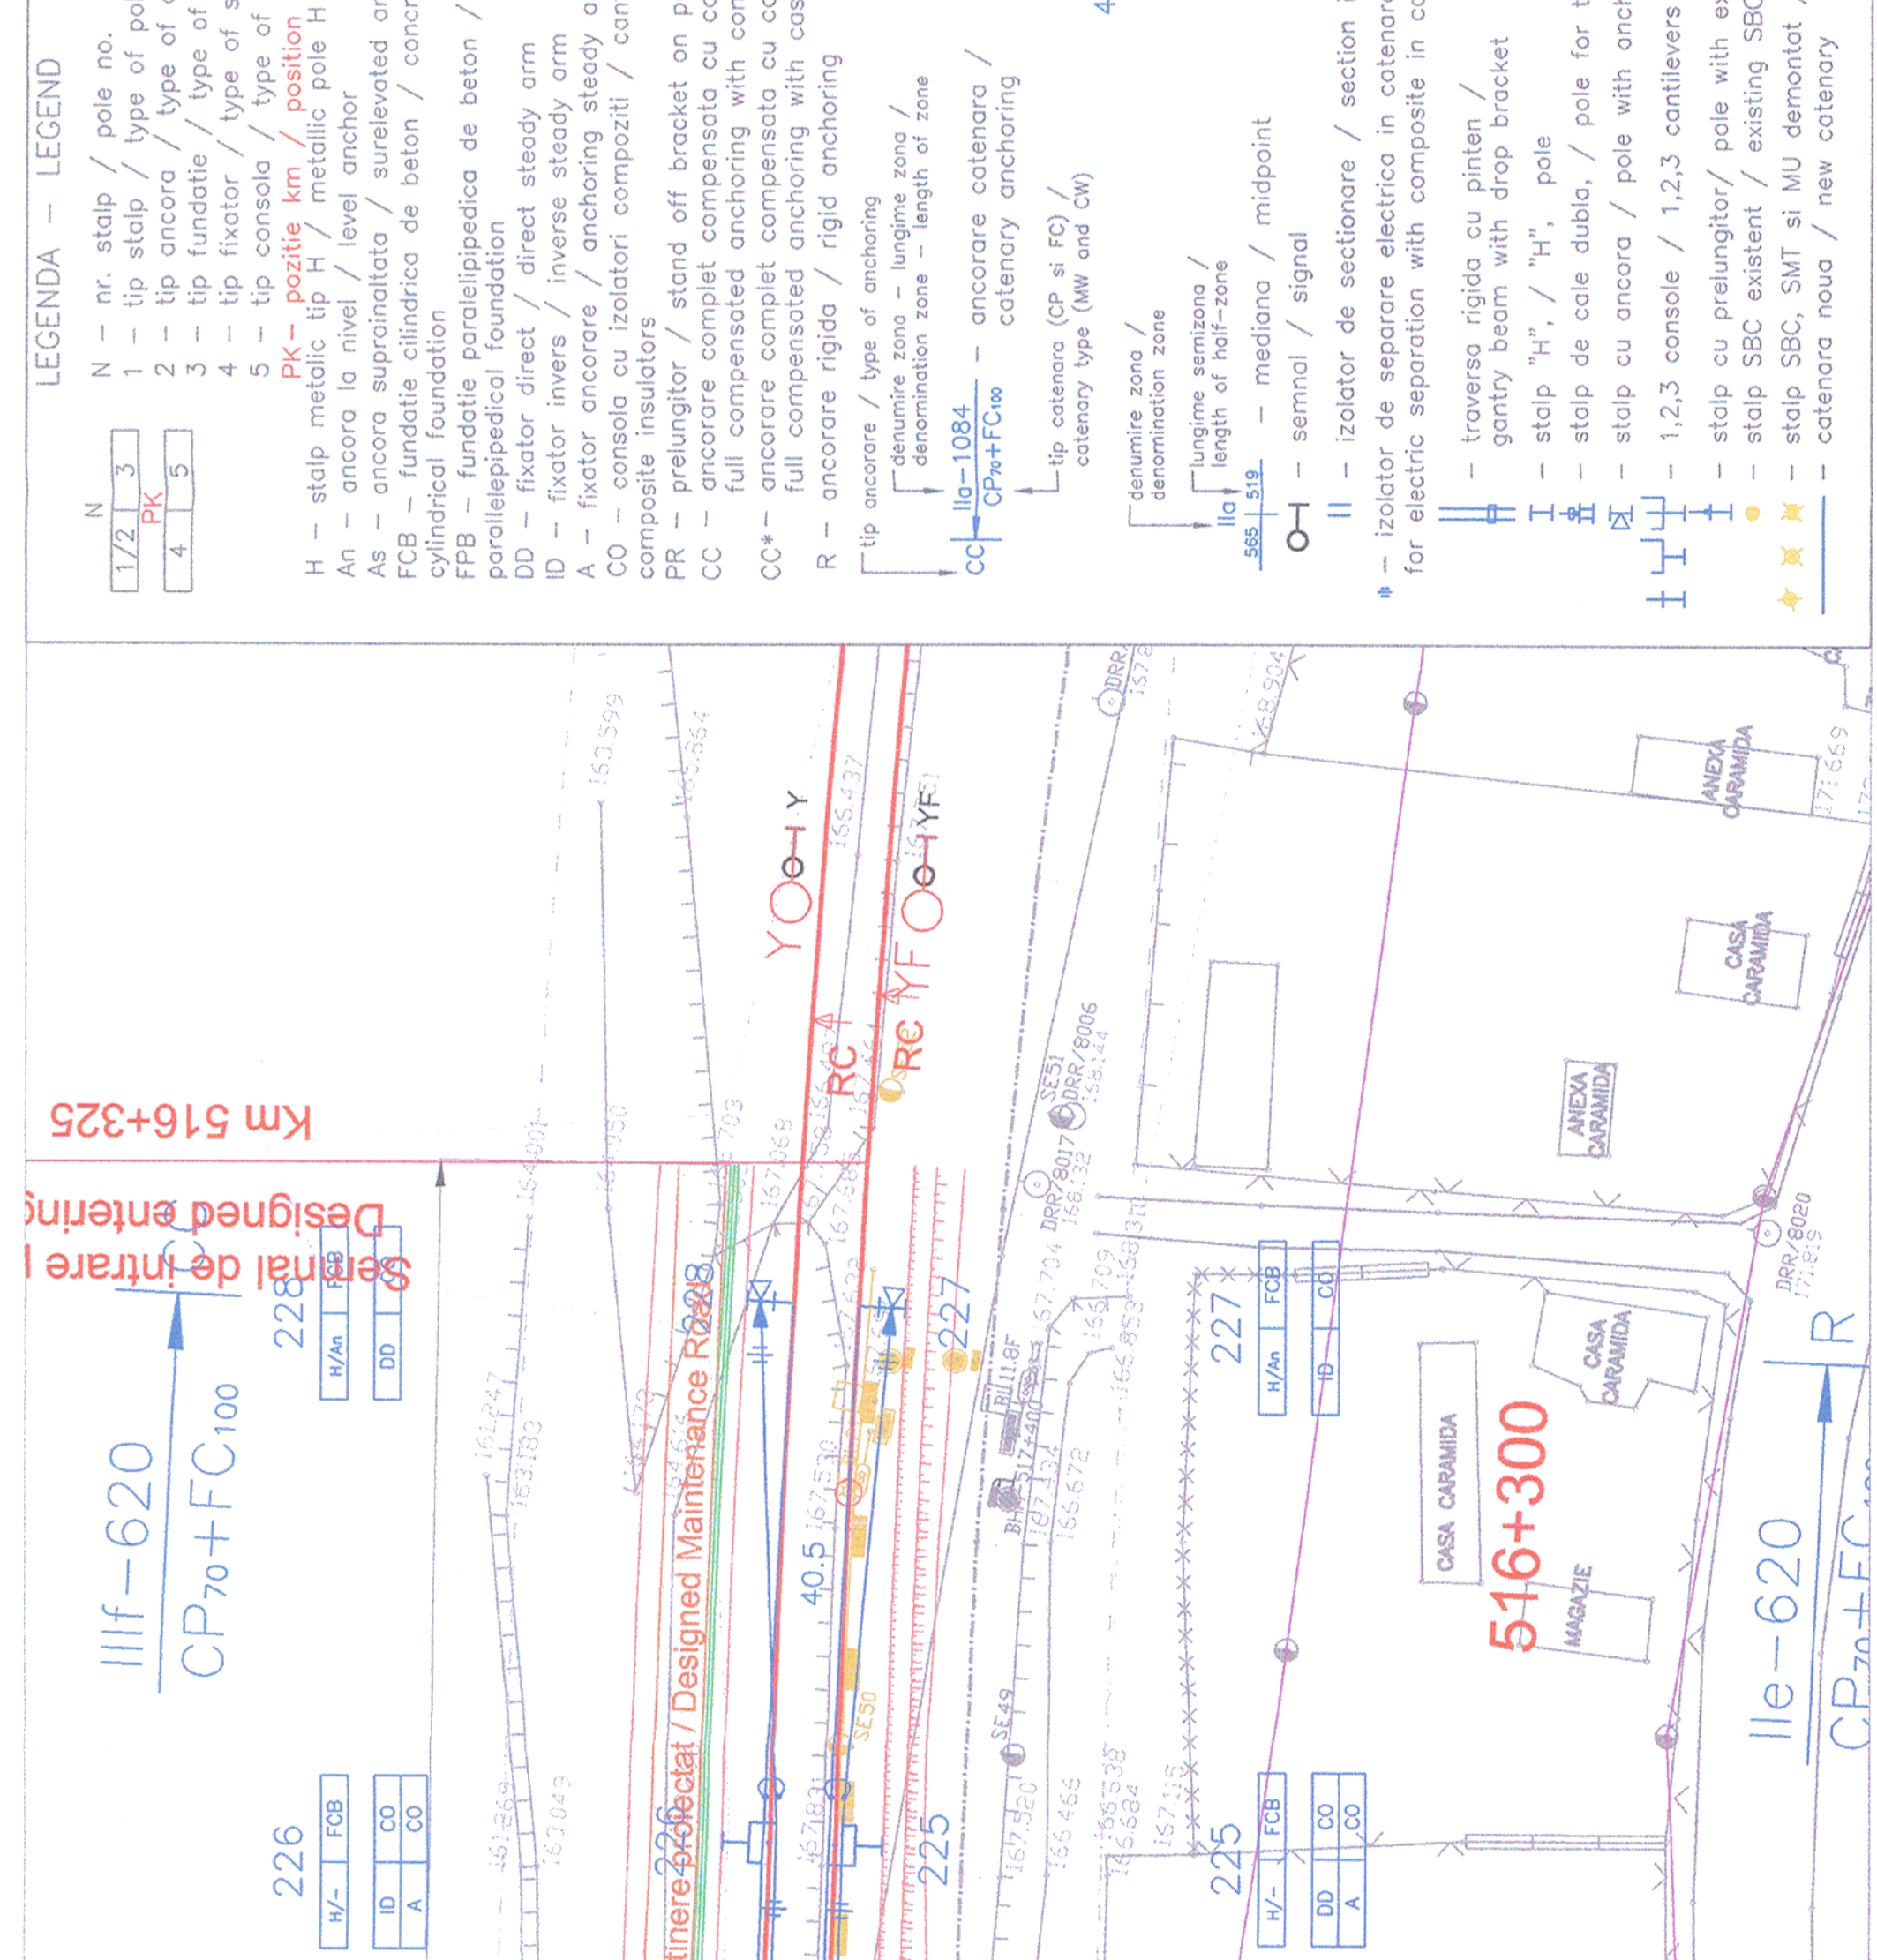
 
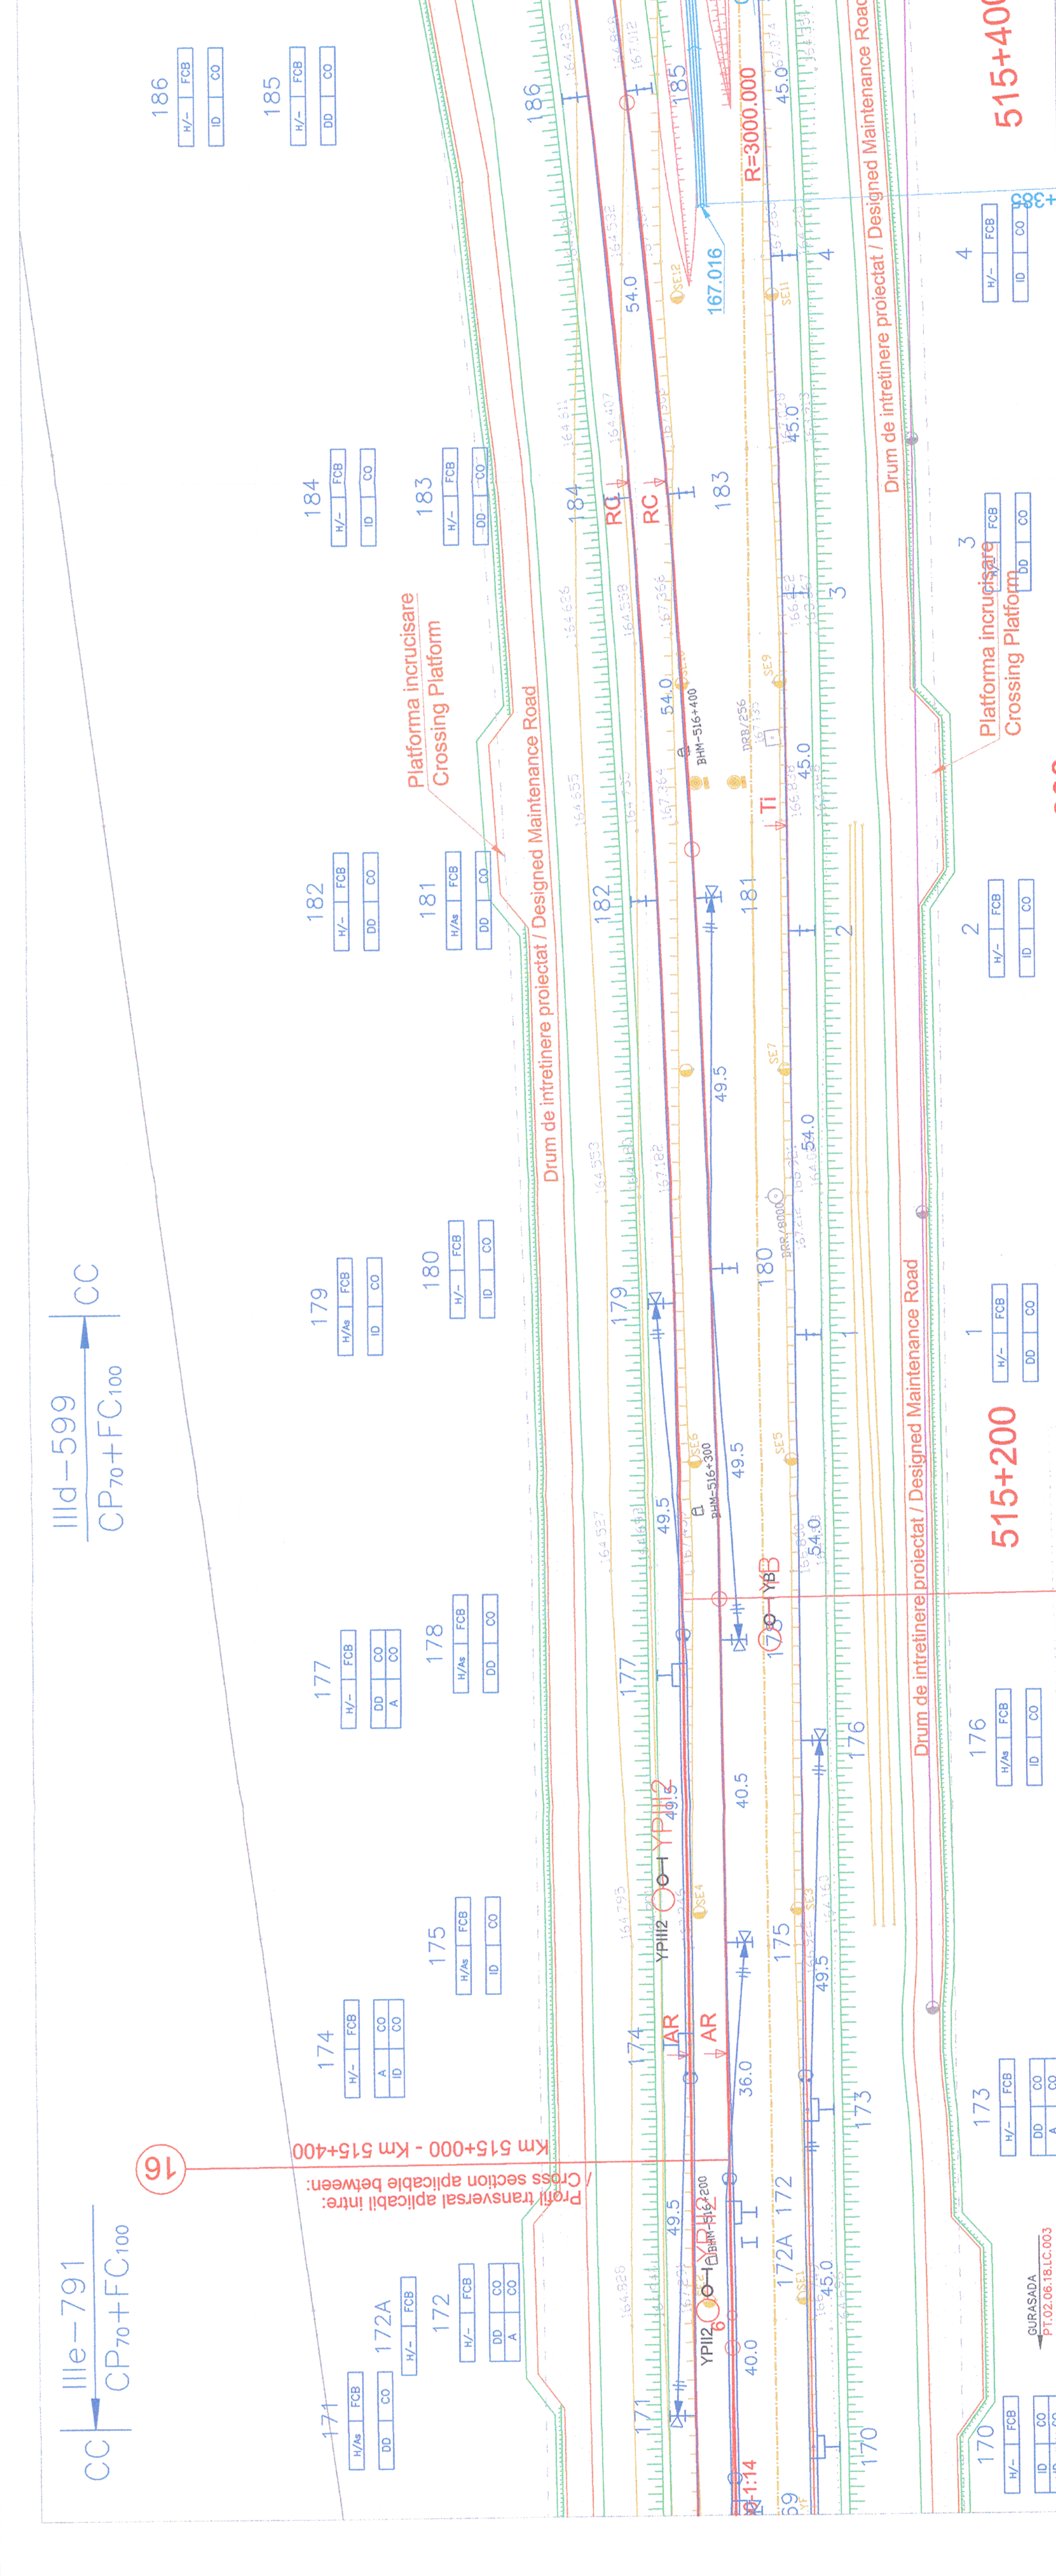


[illegible]

PROIECTANT / DESIGNER:			Date	Signature
Architect	Suf de echipa	C. Teodorescu	01/2013	
Approved	Exempt Chair			
Verified	Exempt Chair			
Checked	KPO Chair	D. Stanescu	01/2013	

Subcontractor / Subcontractor	VIOTOP	
Approved Deputy Team leader	A.M. Babu	01/2013
Protected Designed	Inginer Gh. Popa	01/2013
*realizata la limit c.a. Frontiera - Curtici - Simeri, parte componenta a corolului IV "Mare Europei, pe drumul de acces la statiunea de interes turistic Turismul 2 : km 614 - Gurasada Turismul 3 : km 614 - Gurasada Pan - European Corridor for the Trans Carpathians with maximum speed of 160 km/h" Section 2 : km 614 - Gurasada		
		30964/91 35371/1 Faza / Phase: PTH/GS / ID/TS

Denumire desen / Drawing name: Plan de situație Stația Cămpouri Sordute / Cămpouri Sordute Station Layout Plan km 515+100 - km 516+300		
	Scara / Scale 1:500	Nr / No 04/04