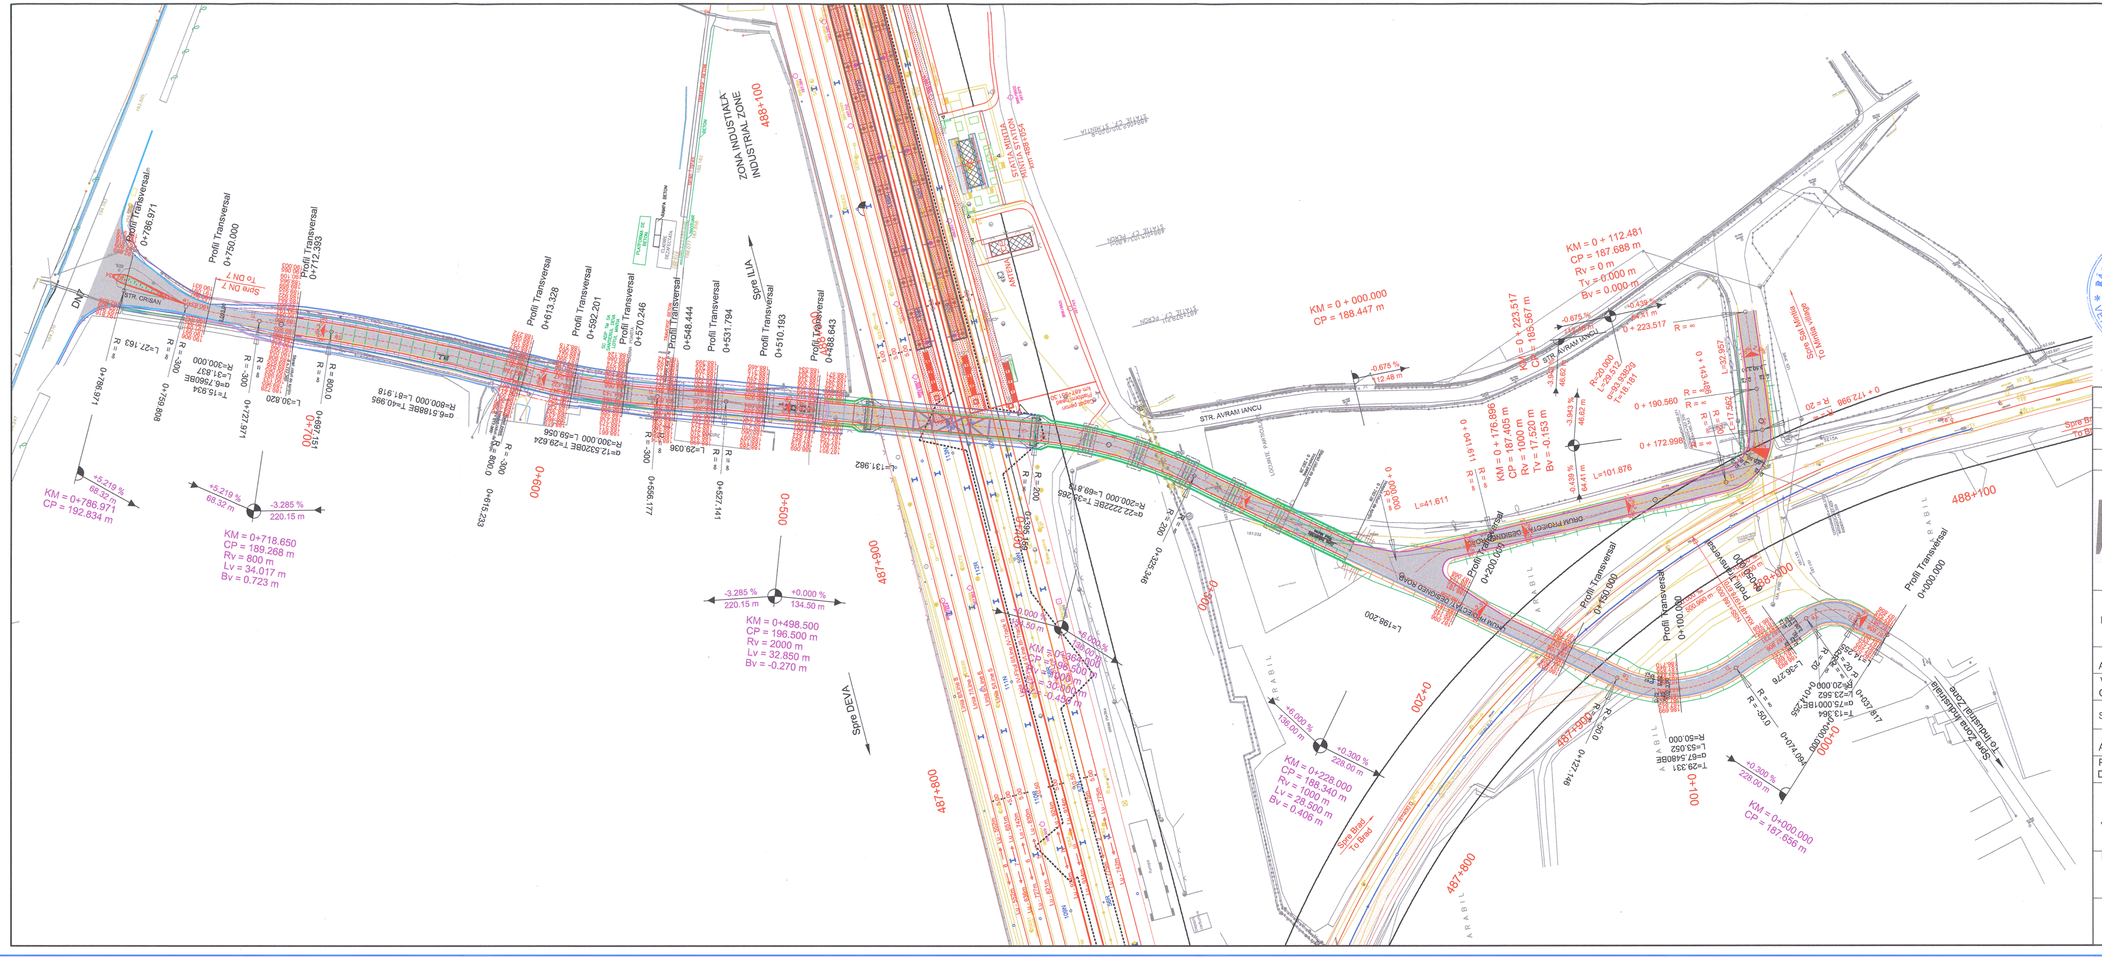
KM = 0+718.650
CP = 189.268 m
Rv = 800 m
Lv = 34.017 m
Bv = 0.723 m
KM = 0+498.500
CP = 196.500 m
Rv = 2000 m
Lv = 32.850 m
Bv = -0.270 m
KM = 0+228.000
CP = 188.340 m
Rv = 1000 m
Lv = 28.500 m
Bv = 0.406 m
KM = 0+000.000
CP = 187.656 m
KM = 0 + 000.000
CP = 188.447 m
KM = 0 + 112.481
CP = 187.688 m
Rv = 0 m
Tv = 0.000 m
Bv = 0.000 m
KM = 0 + 176.696
CP = 187.405 m
Rv = 1000 m
KM = 0 + 223.517
CP = 186.567 m
STR. AVRAM IANCU
DN7
Profil Transversal 0+786.971
Profil Transversal 0+750.000
Profil Transversal 0+712.393
Profil Transversal 0+613.328
Profil Transversal 0+592.201
Profil Transversal 0+570.246
Profil Transversal 0+548.444
Profil Transversal 0+531.794
Profil Transversal 0+510.193
Profil Transversal 0+488.643
Profil Transversal 0+100.000
Profil Transversal 0+050.000
Profil Transversal 0+000.000
ZONA INDUSTRIALĂ
INDUSTRIAL ZONE
Spre DEVA
Spre Brad
To Brad
Spre Zona Industrială
To Industrial Zone
Spre DN 7
To DN 7
