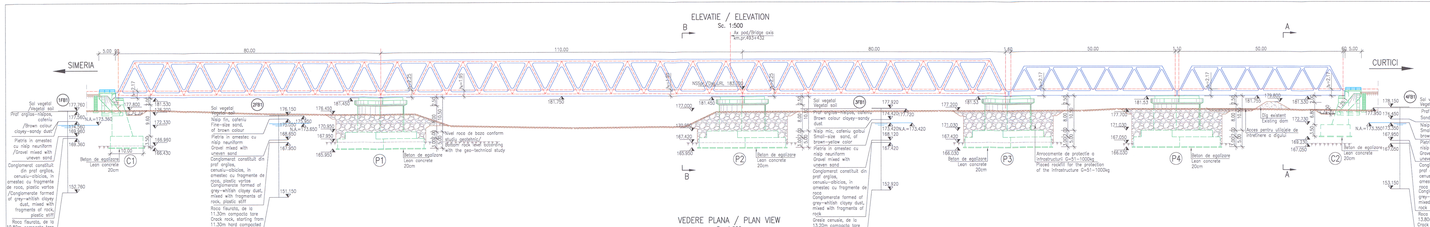
ELEVATIE / ELEVATION
Sc. 1:500
VEDERE PLANA / PLAN VIEW
Sc. 1:500
SIMERIA
CURTICI
Sol vegetal
Legend soil
Praf argilos-nisipos, cafeniu
Fine-silty sand, of brown colour
Pietris în amestec cu nisip neuniform
Gravel mixed with uneven sand
Conglomerat constituit din prof argilos, cenusiu-albicios, în amestec cu fragmente de roca, plastic vartos
Conglomerate formed of grey-whitish clayey dust, mixed with fragments of rock
Roca fisurata, de la 10.80m compacta tare
Fissure rock, starting from 10.80m hard compacted
Beton de egalizare
Lean concrete 20cm
Sol vegetal
Legend soil
Praf argilos-nisipos, cafeniu
Fine-silty sand, of brown colour
Nisip mic, cafeniu galbui
Small-size sand, of brown-yellow color
Pietris în amestec cu nisip neuniform
Gravel mixed with uneven sand
Conglomerat constituit din prof argilos, cenusiu-albicios, în amestec cu fragmente de roca
Conglomerate formed of grey-whitish clayey dust, mixed with fragments of rock
Roca fisurata, de la 13.20m compacta tare
Fissure rock, starting from 13.20m hard compacted
Nisip mic, cafeniu galbui
Small-size sand, of brown-yellow color
Nisip mare, galbui
Large sand, yellow
Nisip mic, cafeniu galbui
Small-size sand, of brown-yellow color
Pietris în amestec cu nisip neuniform
Gravel mixed with uneven sand
Conglomerat constituit din prof argilos, cenusiu-albicios, în amestec cu fragmente de roca
Conglomerate formed of grey-whitish clayey dust, mixed with fragments of rock
Roca fisurata, de la 13.20m compacta tare
Fissure rock, starting from 13.20m hard compacted
Beton de egalizare
Lean concrete 20cm
Forej: 3F81
Drilling sheet: 3F81
Forej: 4F81
Drilling sheet: 4F81
Forej: 2F81
Drilling sheet: 2F81
Forej: 1F81
Drilling sheet: 1F81
Armoarea de protectie a infrastructurii: Q=51-1000kg
Placed reoafill for the protection of the infrastructure: Q=51-1000kg
Armoarea de protectie a infrastructurii: Q=51-1000kg
Placed reoafill for the protection of the infrastructure: Q=51-1000kg
