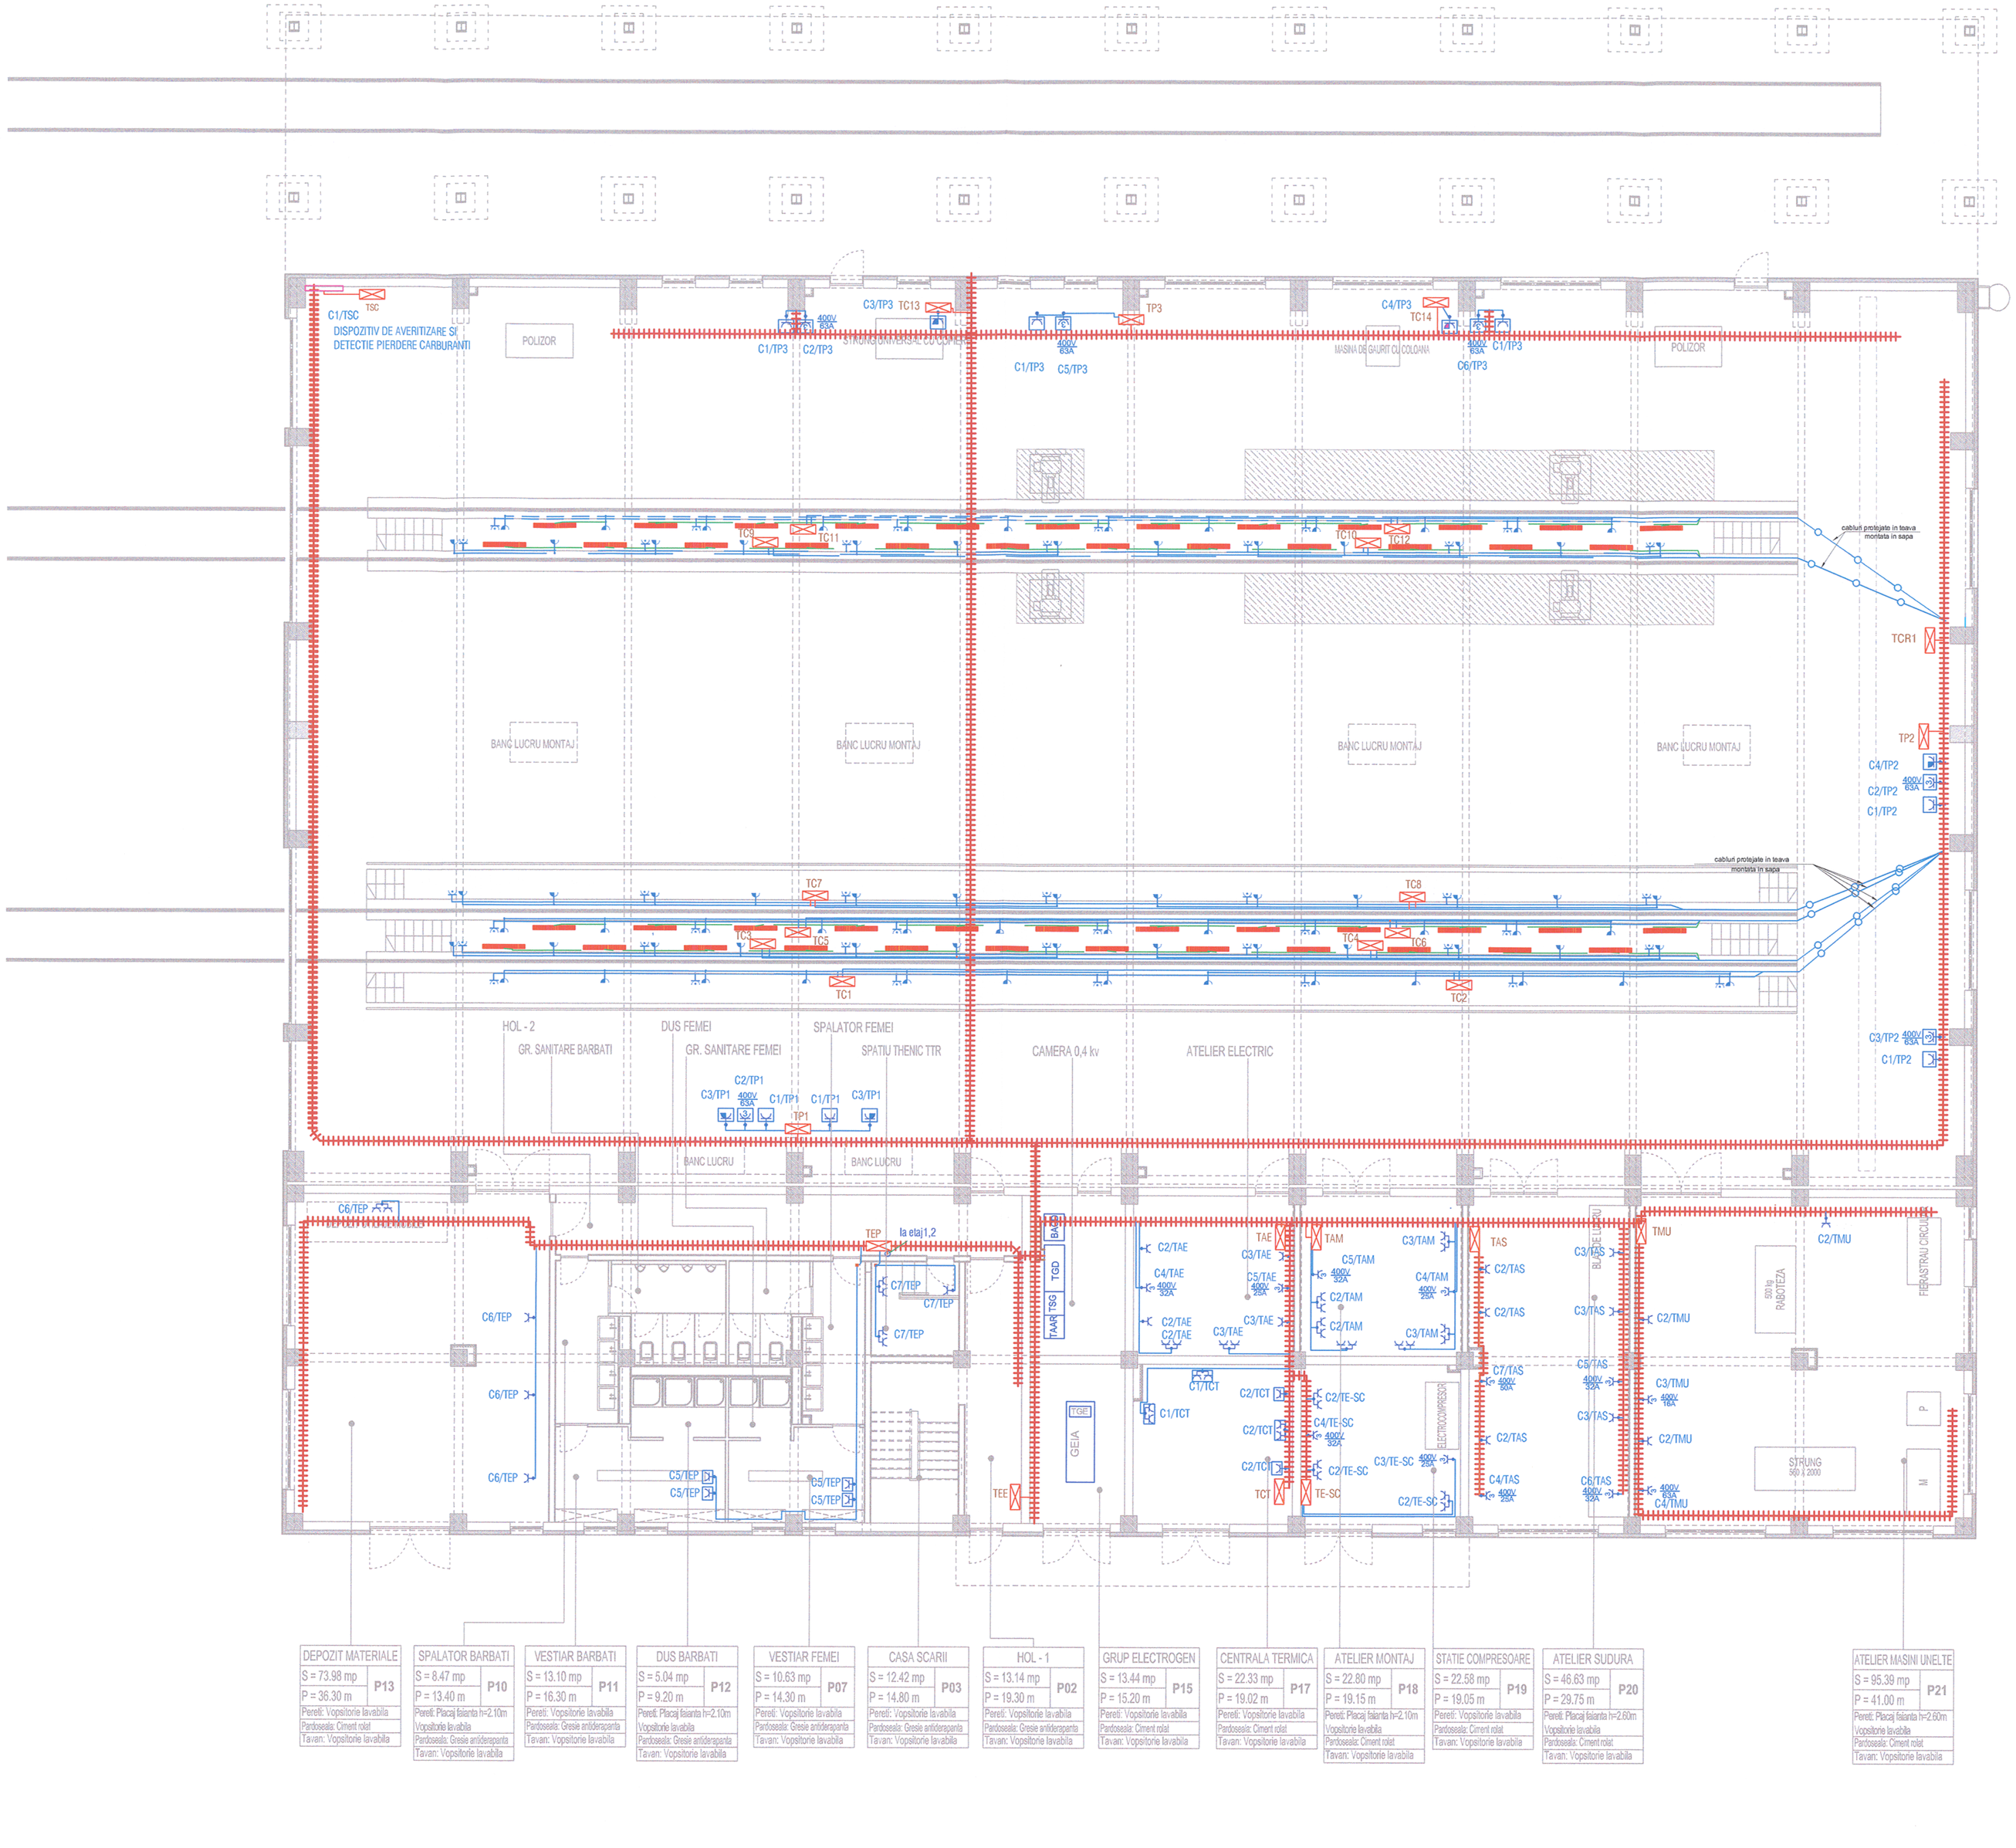

LEGENDA / LEGEND:

- Priza electrica 24V c.a. , etansa, montata aparent, IP 65;
- Single phase socket 24V a.c, apparent mounted, IP 65;
- Priza electrica monofazata, dubla, 230V/16Ac.a., IP 65
- Single phase, double socket 230V/16A, IP 65
- Priza electrica monofazata, simpa, 230V/16Ac.a., IP 65
- Single phase socket 230V/16A, IP 65
- Priza electrica monofazata 230V/16Ac.a., IP 54
- Single phase socket 230V/16A, IP 54
- Priza electrica trifazata 400V/63Ac.a, IP 65;
- Three-phase socket 400V/63A a.c, IP 65;
- Priza electrica trifazata 400V/16Ac.a, IP 54;
- Three-phase socket 400V/16A a.c, IP 54;
- Priza electrica trifazata 400V/32Ac.a, IP 54;
- Three-phase socket 400V/32A a.c, IP 54;
- Priza electrica trifazata 400V/25Ac.a, IP 54;
- Three-phase socket 400V/25A a.c, IP 54;
- Priza electrica monofazata 230V/16Ac.a., etansa montata in canalul de revizie, antiex;
- Single phase socket 230V/16A, mounted in the revise channel, antiex;
- Priza electrica 24V c.a. montata in buzunarele canalelor de revizie, antiex
- Single phase socket 24V, mounted on the revise channel wall, antiex
- Corp de iluminatm, 1x36W, montat pe perete canal de revizie, antiex
- Fluorescent luminaire, 1x36W, 50Hz, mounted on the revise channel wall, antiex
- Circuit iluminat
- Lighting circuit
- Circuit prize
- Sockets circuit
- Jgheab metalic
- Metallic tray

Acest plan anulează şi înlocuieşte planul nr. PT.03.03.28.IE.07.001 elaborat la data 01.2013.
This layout plan canceled and replaced layout plan no. PT.03.03.28.IE.07.001 prepared on 01.2013.

Verificator / Expert Checker / Expert	Cerinţa / Requirement	Semnătura Signature	Referat / Expertiză Report / Expertise
			855/21.06.13

European Investment Bank

MINISTERUL TRANSPORTURILOR

BENEFICIAR / BENEFICIARY :

COMPANIA NAŢIONALĂ DE CĂI FERATE "CFR" SA

PROIECTANT / DESIGNER: PÖYRY			Data Date	Semnătura Signature
Aprobat Approved	Şef de echipă Team leader	C. Teodorescu	01.2013	
Verificat Checked	Expert Cheie Key Expert	D.A. Stănescu	01.2013	
Subcontractant / Subcontractor VIOTOP				
Aprobat Approved	Adjunct Şef de echipă Deputy Team leader	A.M. Baicu	01.2013	
Proiectat Designed	Inginer Engineer	M. Ciocîrlan	01.2013	

"Reabilitarea liniei c.f. Frontier ă - Curtici - Simeria , parte componentă a coridorului IV Pan - European pentru circula ţia trenurilor cu viteză maximă de 160 km/h"
Tronsonul 3: Gurasada - Simeria
"Rehabilitation of the Railway Line Border - Curtici - Simeria , component Part of the IV Pan - European Corridor for the Trains Circulation with maximum speed of 160 km/h"
Section 3: Gurasada - Simeria

Proiect 9i 35311.1

Faza / Phase: PTh+CS / TD+TS

Denumire desen / Drawing name:

Prize plan parter + iluminat şi prize canale de revizie - Hală mentenanţă Simeria
Simeria Maintenance hall - Socket plan for ground floor + lighting and socket revise channel

Scara / Scale	Revizia / Revision	Cod desen / Drawing Code	Nr / No
1:100	1/05.2013	PT.03.03.28.IE.07.003	03/27